

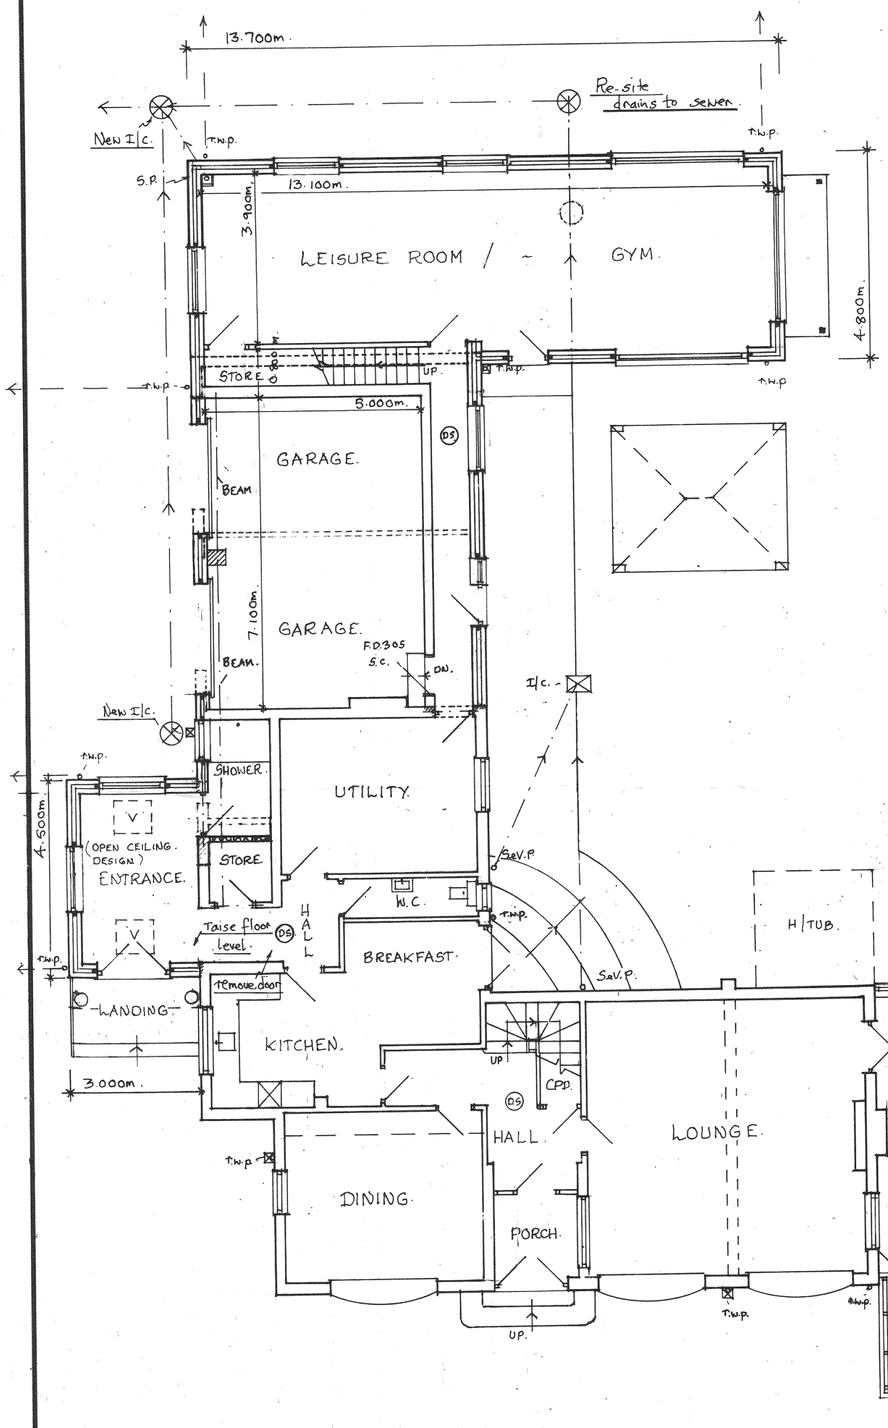


GROUND FLOOR PLAN. (1.100.)

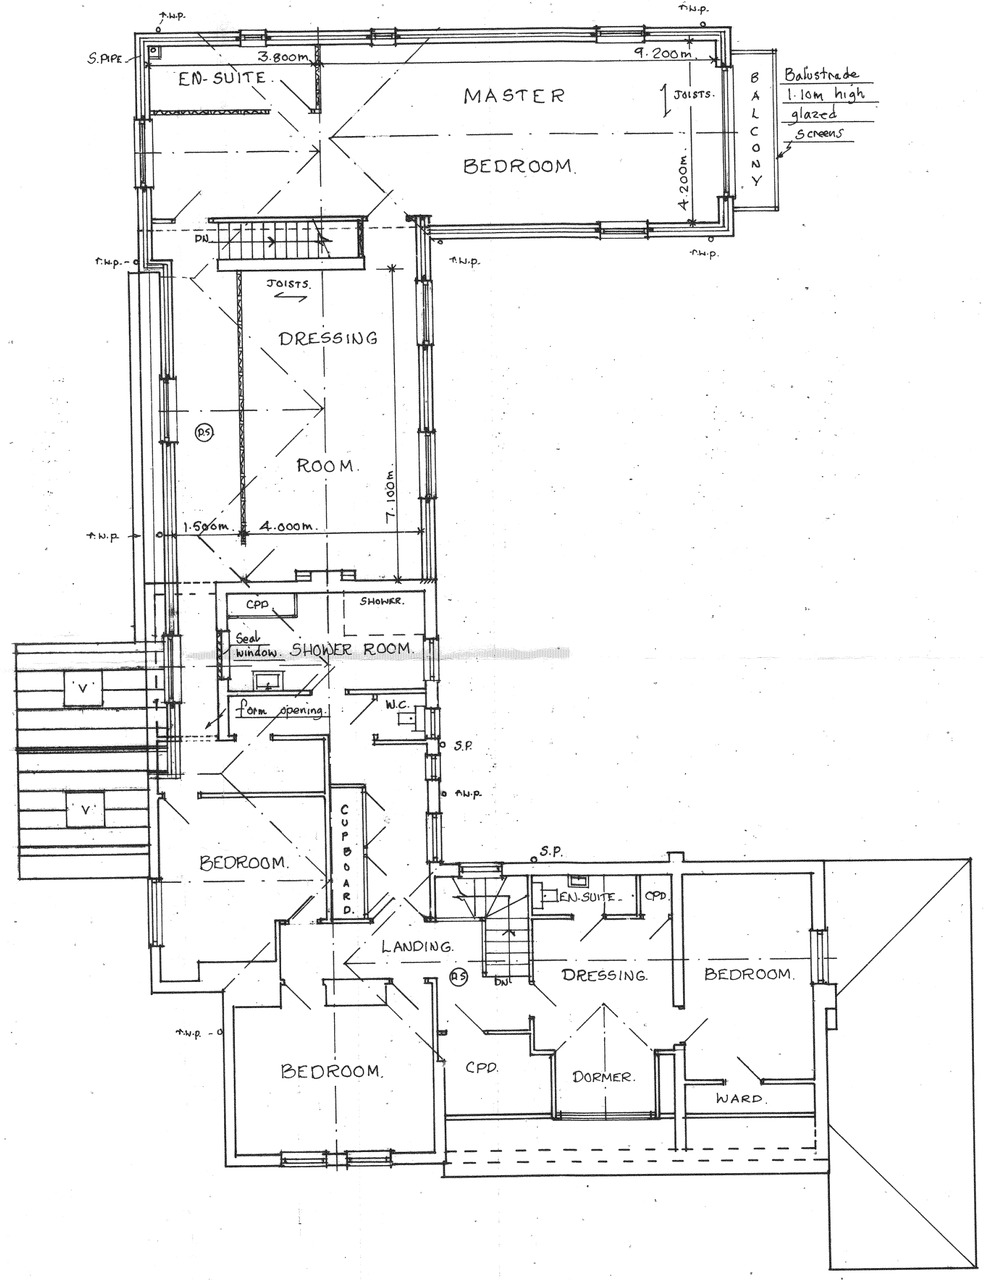

FIRST FLOOR PLAN.

Notes:
All dimensions must be checked on site and not scaled from this drawing.

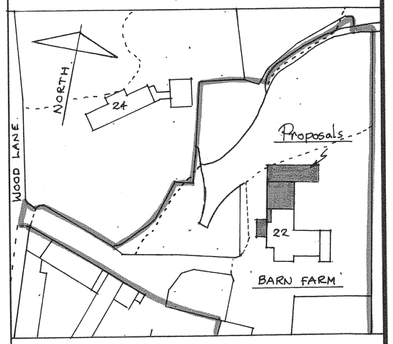

LOCATION PLAN. (SCALE- 1.1250)

A		
	Date	Revisions

© copyright

Client
MR. & MRS. N. MITCHELL.

Job Title
PROPOSED EXTENSIONS AND ALTERATIONS TO DETACHED HOUSE AT BARN FARM, 22 WOOD LA. HORSLEY WOODHOUSE DERBYS DE7 6BN.

Drawing Title
PROPOSED LAYOUTS. (FLOOR PLANS.)

Scale 1.100 & 1.1250.

Date JAN. 2022. Drawn by [illegible]

DICKINSON BUILDING DESIGN LTD.
BUILDING DESIGN CONSULTANTS
Domestic/Industrial/Commercial
Local Authority Approvals
Building Plans, Grants etc.
01332 831429
Mob. 07989 025551
E: dbdltd@btconnect.com
Rectory Lane
Breadsall, Derby
DE21 5LL

Drg. No. 06/01/2022/03. Rev.

420 x 594mm A2.