
NOTES:
All dimensions must be checked on site and not scaled from this drawing.

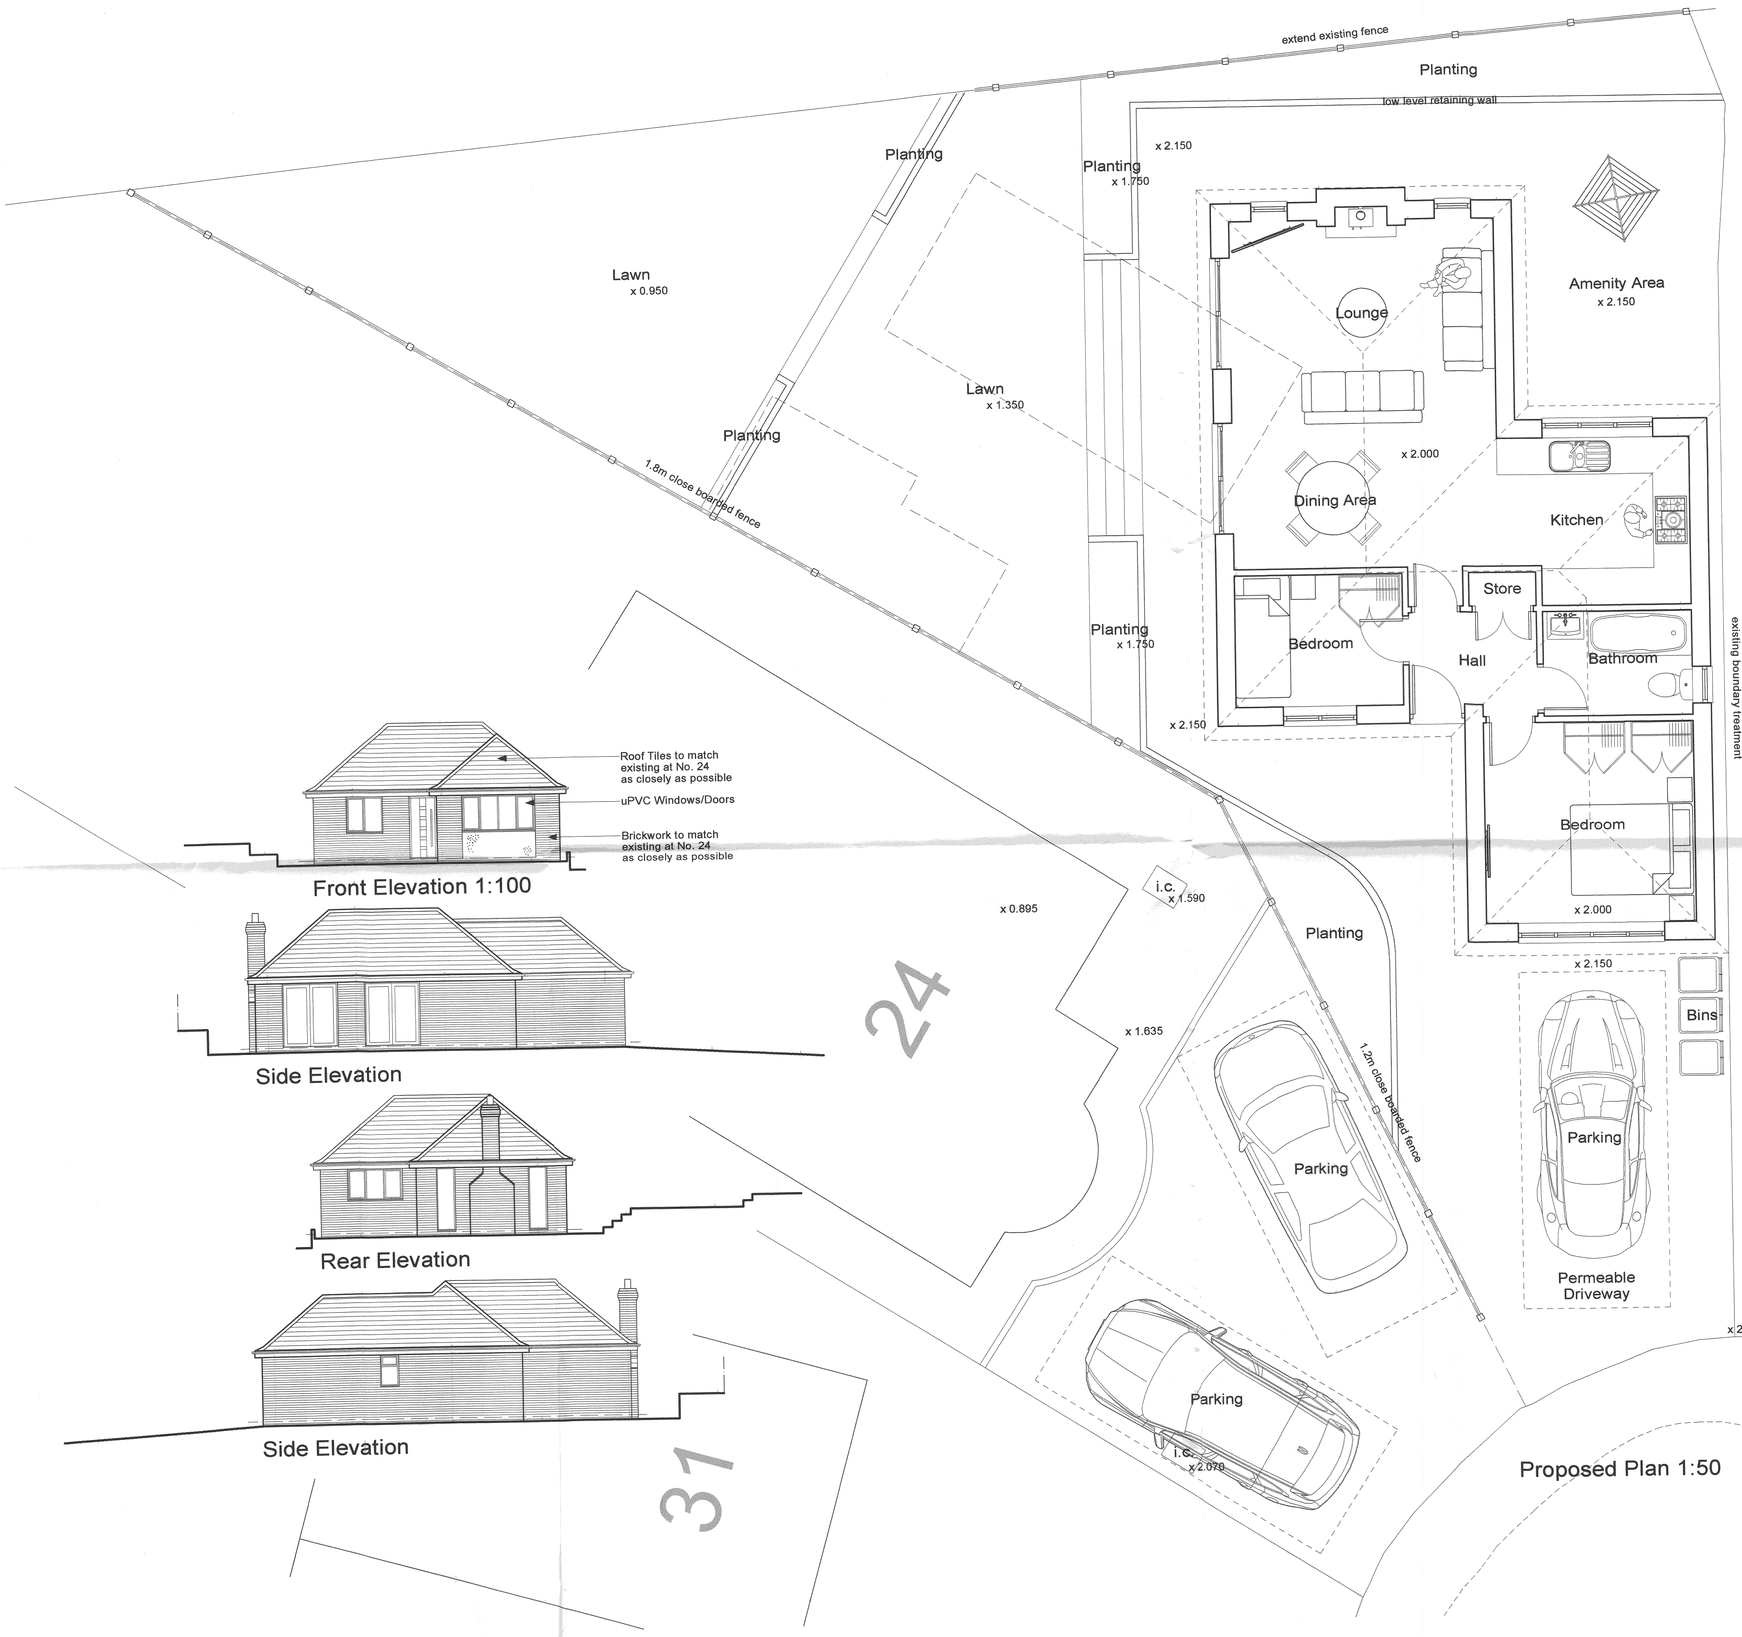


Front Elevation 1:100

Side Elevation

Rear Elevation

Side Elevation

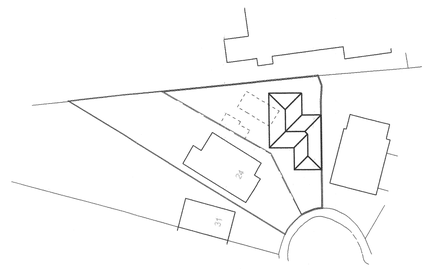

Block Plan 1:500

Proposed Plan 1:50

A	-	-
	Date	Revisions

©copyright

Client
Mr I. Bullock

Job Title
Proposed New Bungalow on
Land Adjacent to ;-

24 Springfield Avenue
Loscoe
Heanor
Derbyshire
DE75 7LN

Drawing Title
Proposed

Scale
1:50, 1:100, 1:500 @ A1

Date
Jan 2022

Drawn by
-

Drg No.
0122/2186 - 1

Rev.
-