
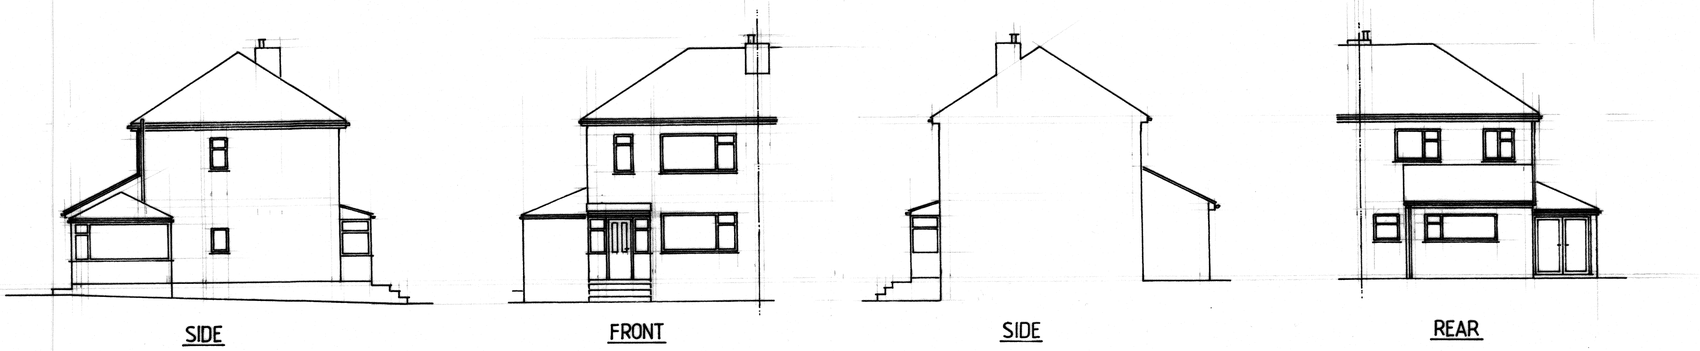



SIDE FRONT SIDE REAR

EXISTING ELEVATIONS

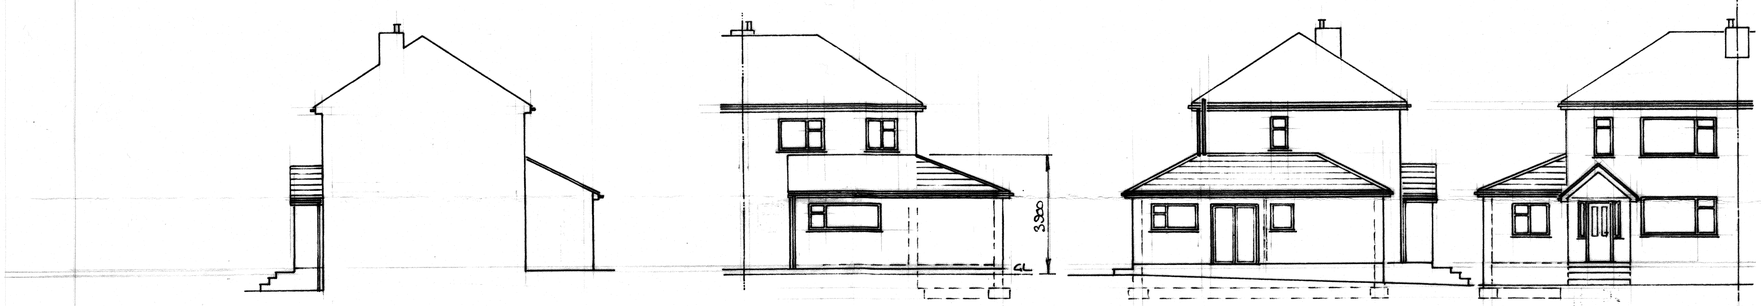

SIDE REAR SIDE FRONT

PROPOSED ELEVATIONS

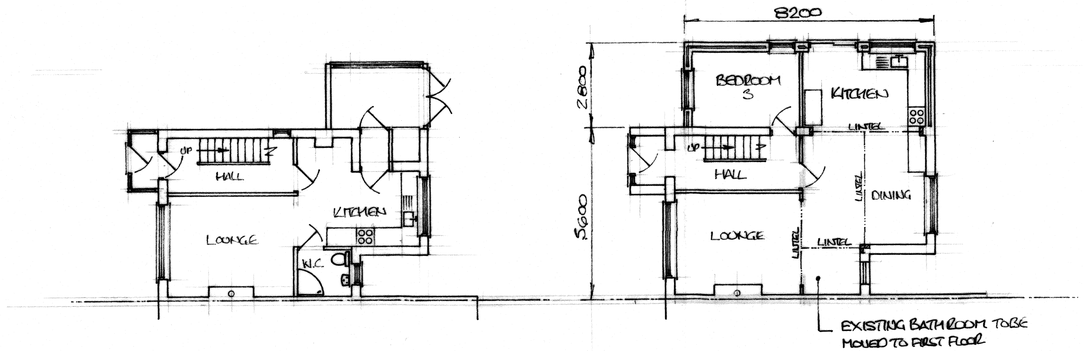

EXISTING GROUND FLOOR PROPOSED GROUND FLOOR

PROPOSED GROUND FLOOR SIDE EXTENSION
32 HIGHWOOD AVE, BARGATE, BELPER.
MR. N. STEWART
SCALE 1:100 DATE FEB 2022