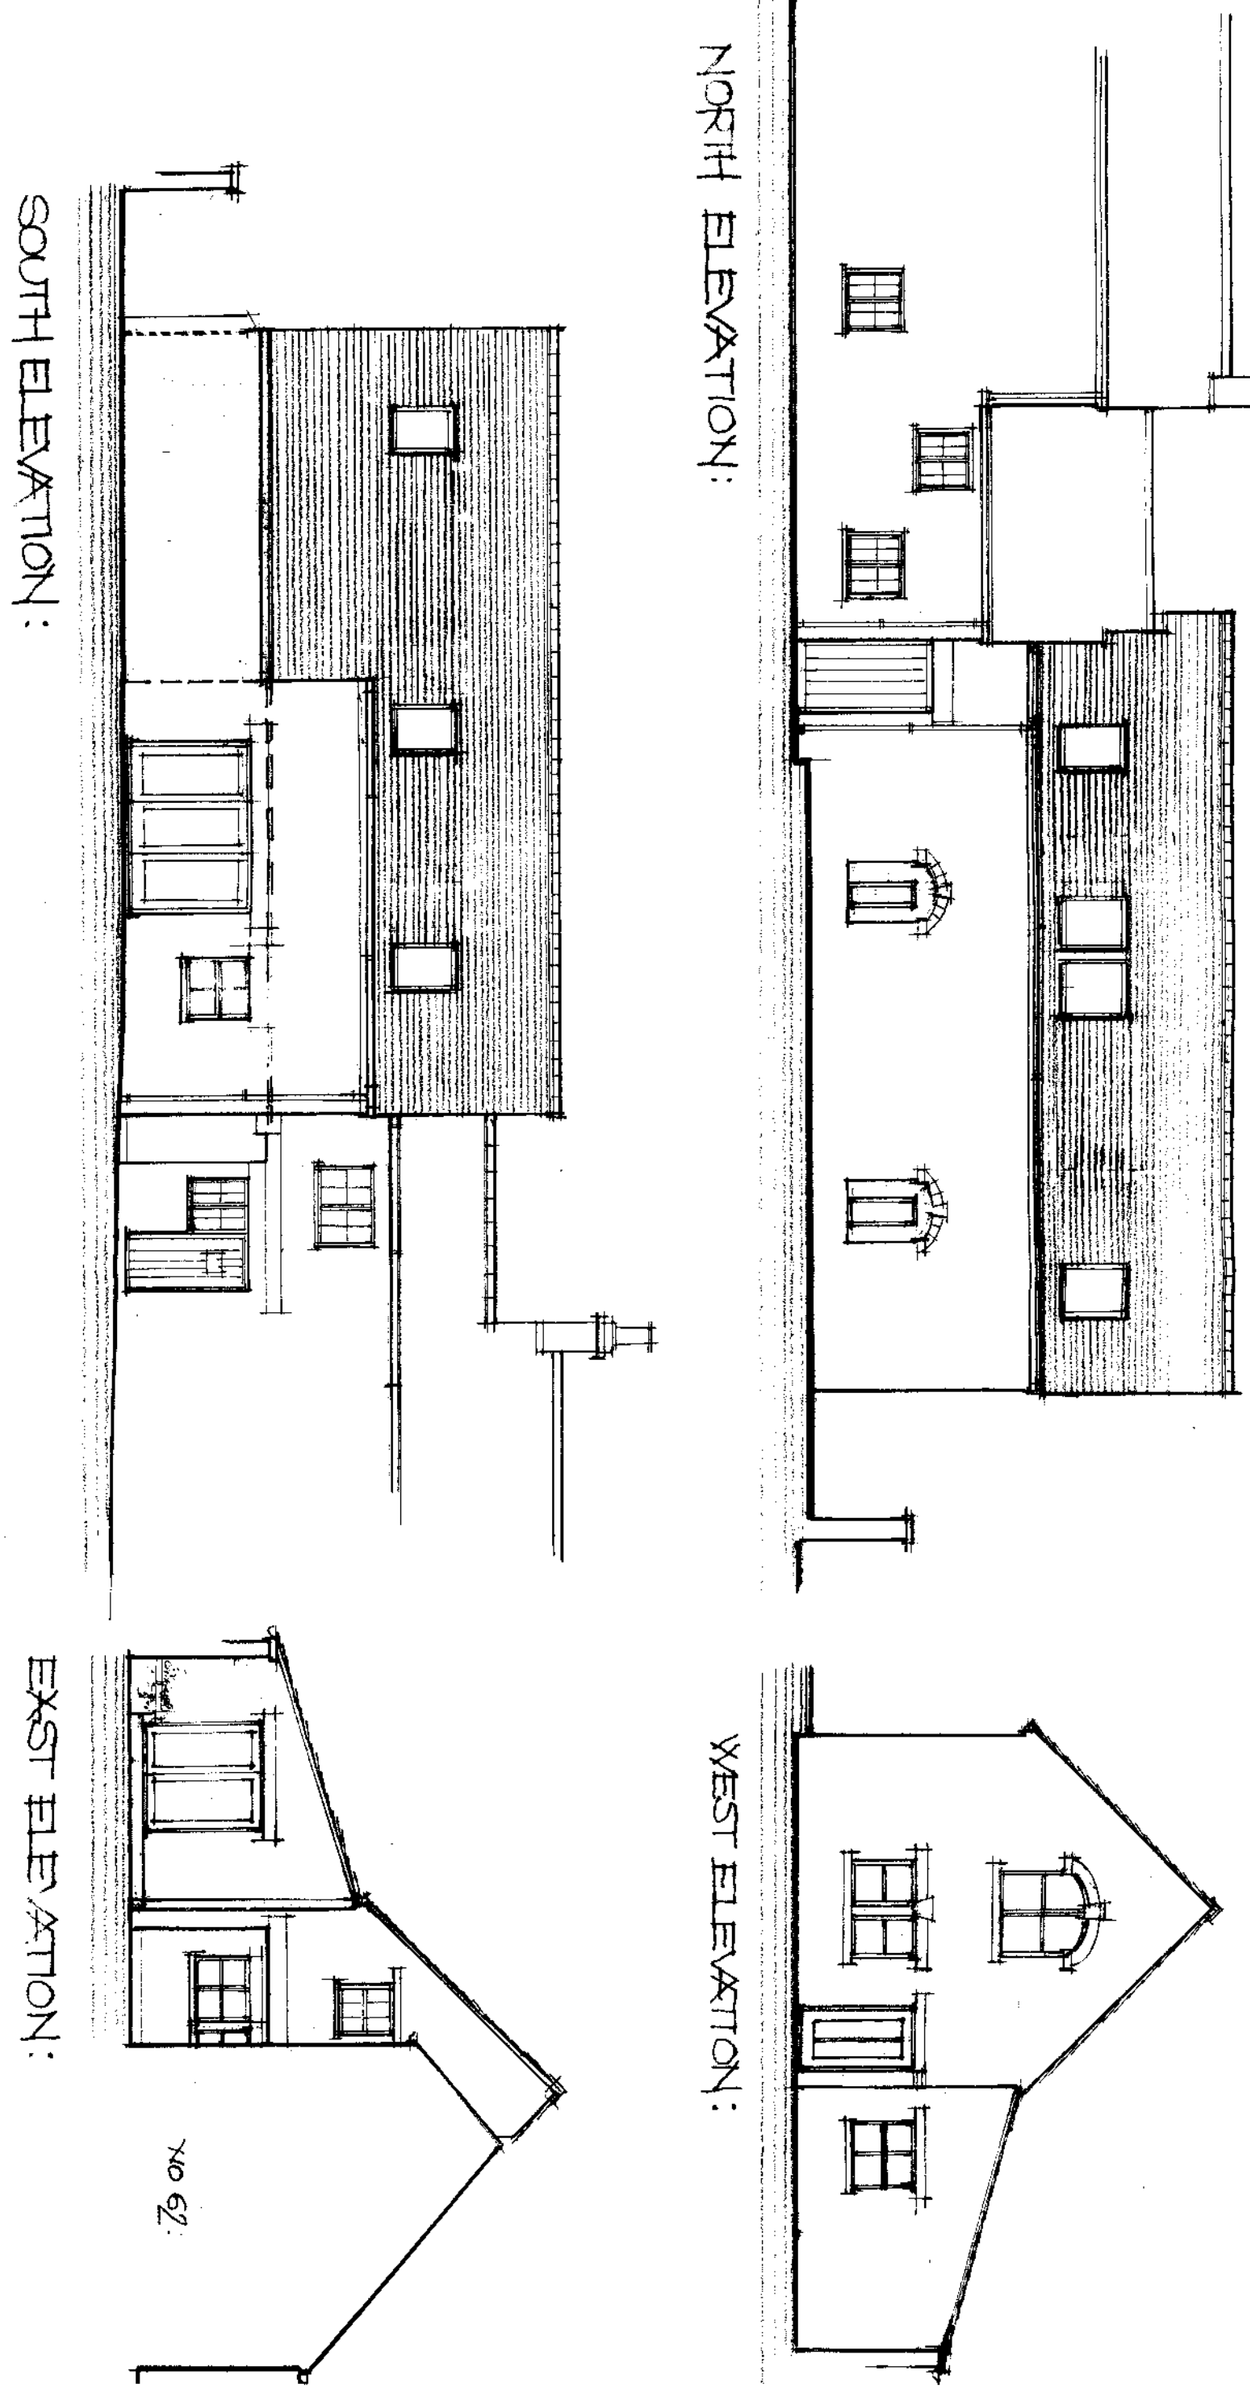


NO 62 TOWN STREET, DUFFIELD - ALTERATIONS TO CREATE AN APARTMENT/FLAT AS AN EXTENSION TO EXISTING DWELLING

PROPOSED ELEVATIONS

DRG NO. RE/07 SCALE 1:100