

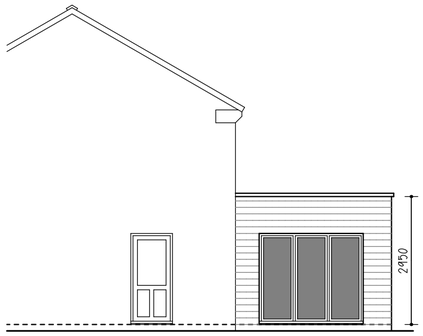


proposed side elevation 1:100

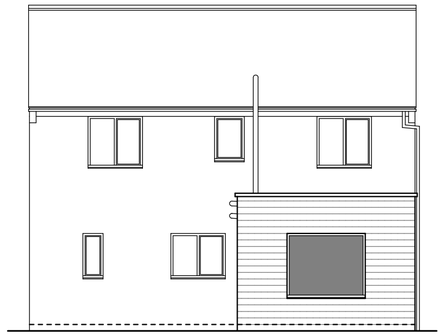

proposed rear elevation 1:100

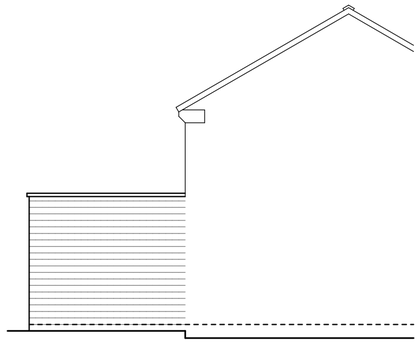

proposed side elevation 1:100




site location plan 1:1250

0m 20m 50m


N

proposed external materials


- flat rubber roof with parapet walls
- grey powder coated aluminium lantern light
- reconstituted stone external walls
- grey powder coated aluminium bifold doors
- grey upvc window

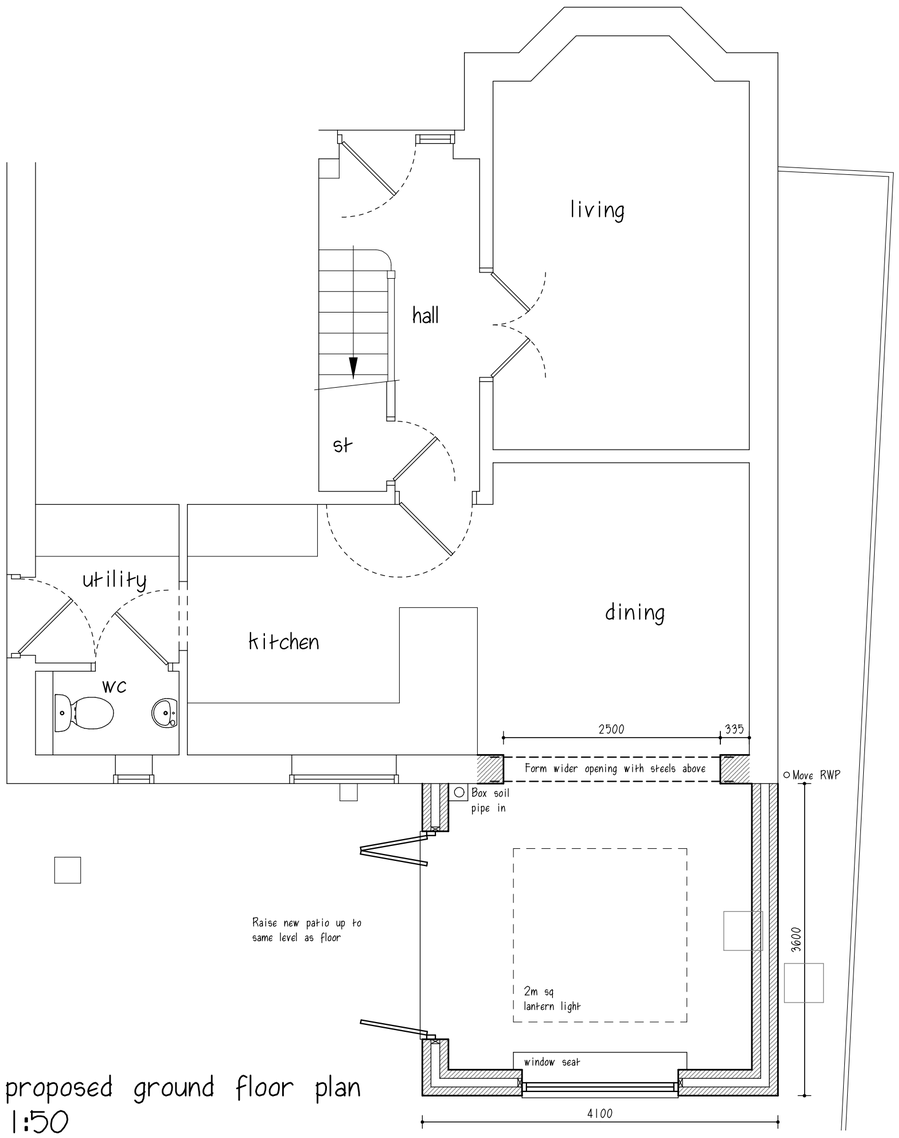


proposed ground floor plan 1:50

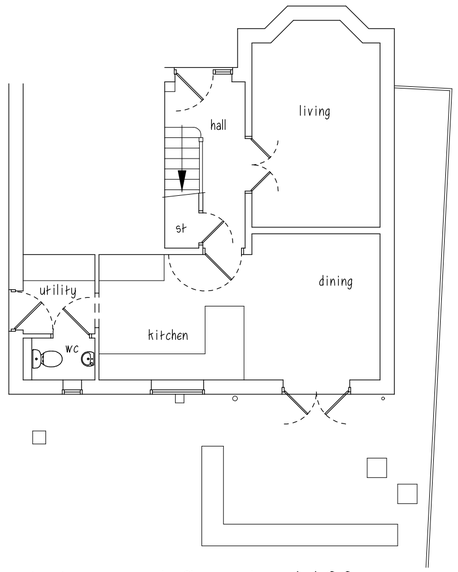


existing ground floor plan 1:100

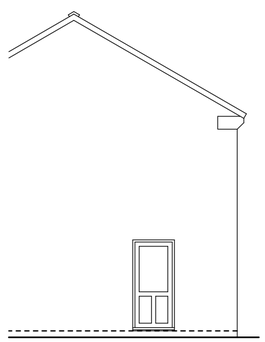

existing side elevation 1:100

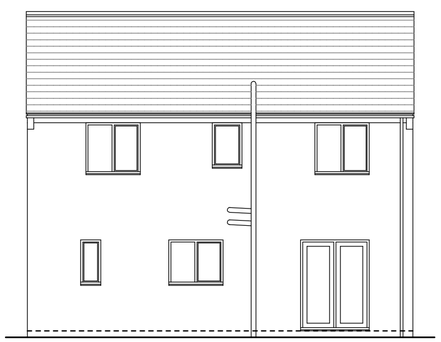

existing rear elevation 1:100

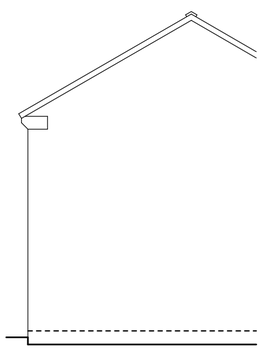

existing side elevation 1:100

REVISIONS	DATE

CLIENT MR P & MRS. C BOND
ADDRESS 6 OXHAY GARDENS - CRICH

PROJECT PROPOSED EXTENSION
DRAWING SURVEY & SCHEME DESIGN
SCALE 1:50 / 1:100 / 1:1250
DATE MARCH 2022
DWG No. PA/22-008 SK 81 01

PILKINGTON ARCHITECTURE
29A STRETTEA LANE
HIGHAM
ALFRETON
DERBYSHIRE
DE55 6EJ

Tel : 01773 843333
jon@pilkington-architecture.co.uk

This drawing is copyright.
Contractors must check all dimensions on site, working only from grid & figure dimensions.
Discrepancies must be reported to the designer before work is done.