



ORIGINAL SINGLE GLASS SKY LIGHT
GEORGIAN WIRED

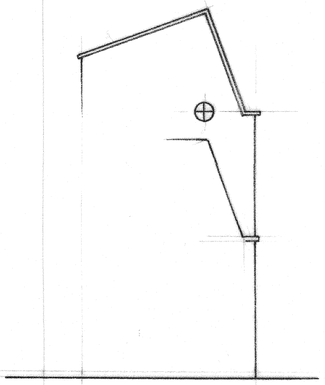


SECTION A A

ORIGINAL ELEVATION

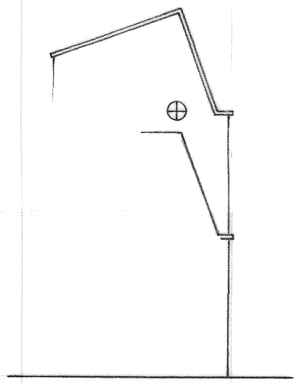

PROPOSED 'KINGSPAN QUADCORE PANEL
DAY-LITE KS1000 DLTP'
COLOUR-'OPAL WHITE'

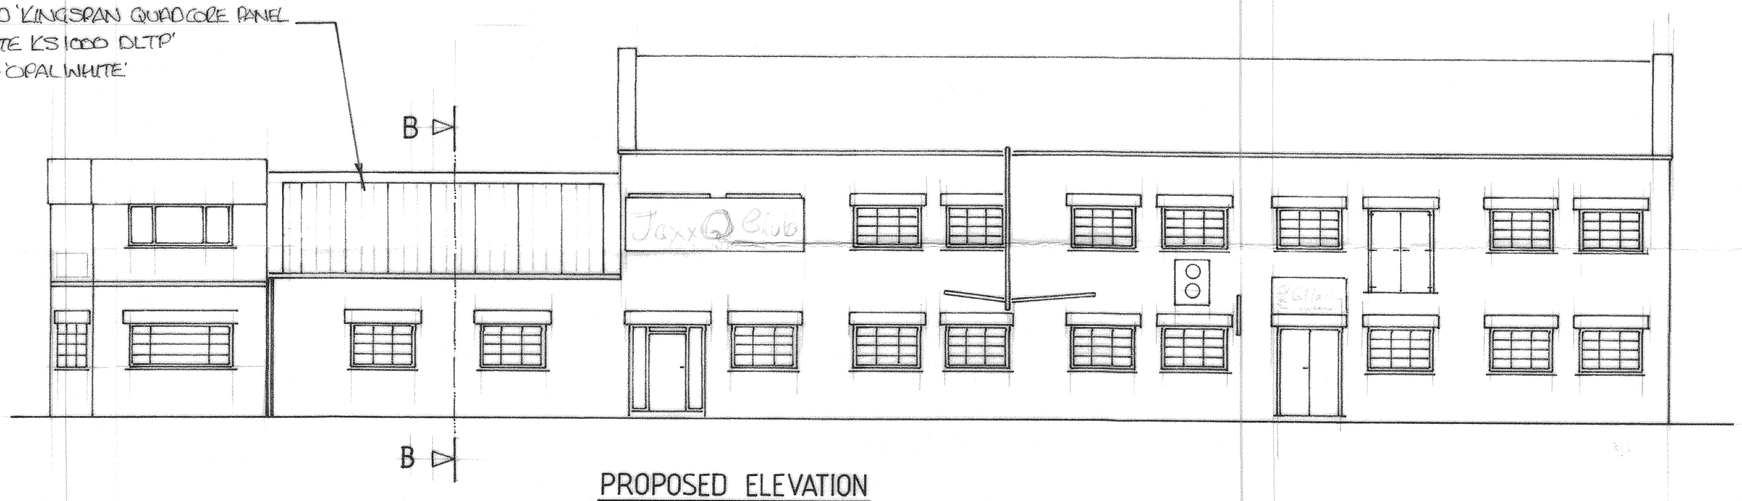

SECTION B B

PROPOSED ELEVATION

PROPOSED REPLACEMENT GLASS ROOF
MR. G. SPENDLOVE OF "SLENDERELLA"
QUEEN STREET, BELPER, DERBYSHIRE.
SCALE 1:100 DATE 2 MARCH 2022