The co-operative food

Version	Date	Page(s)	Version Notes/Alterations	Drawn by
V1	10/11/21	ALL	Original Issue	NS

DESIGN PACK - EXTERNAL

DUFFIELD

40-42 TOWN STREET, DUFFIELD,
BELPER, DERBYSHIRE, DE56 4GD

Blaze signs
www.blazesigns.co.uk
T +44 (0) 121 4577715
F +44 (0) 121 4539355

DRAWING SHOWN FOR VISUAL PURPOSES ONLY. ACTUAL SIGNAGE CONSTRUCTION (MANUFACTURE, MATERIALS & TECHNIQUES) MAY DIFFER TO THOSE SHOWN & ARE SUBJECT TO FINAL SITE CONDITIONS
BLAZE STANDARD PAINT FINISH IS **60% SEMI GLOSS**,
CLIENT TO ADVISE PRIOR TO APPROVAL IF ANY SPECIAL FINISHES ARE REQUIRED

© THE COPYRIGHT OF THIS DRAWING IS O WNED BY BLAZE SIGNS LIMITED AND IS NOT TO BE DISCLOSED TO OTHER PERSONS OR TO BE USED FOR MANUFACTURING PURPOSES WITHOUT PERMISSION.

V1

ITEM: 1 INTERNALLY ILLUMINATED FASCIA - Scale 1:50

Proposed Elevation



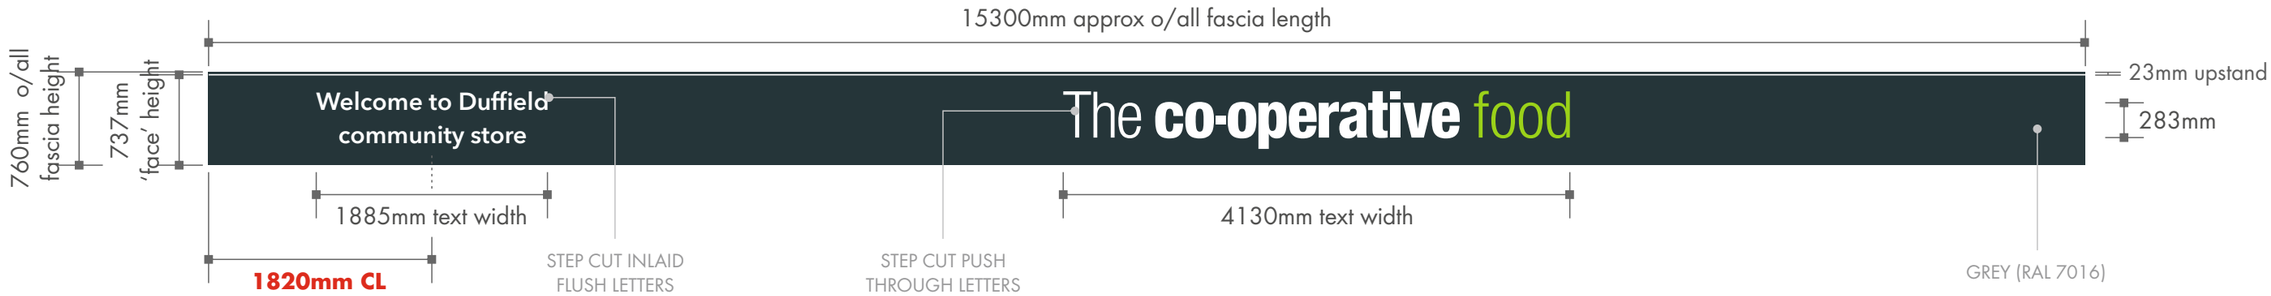

Specification

Folded 2mm thick aluminium face panels with 80mm returns all finished grey RAL 7016. Text to be step cut.
To have Blaze extrusion black box.

Text "**The Co-operative**" to be step cut pushed through 15mm opal 030 acrylic.

Text "**Food**" to be step cut pushed through 15mm acrylic made up of 2 layers of 5mm green acrylic (6T-81) and faced with 5mm clear.

Secondary text "**Welcome to Duffield community store**" to be step cut inlaid flush from 5mm white opal 030 acrylic.

Part illuminated (text only to illuminate) via white LEDs. To be installed to shop front in place of existing, connecting up to power brought to the sign position by others.

Construction detail - 'Welcome to'

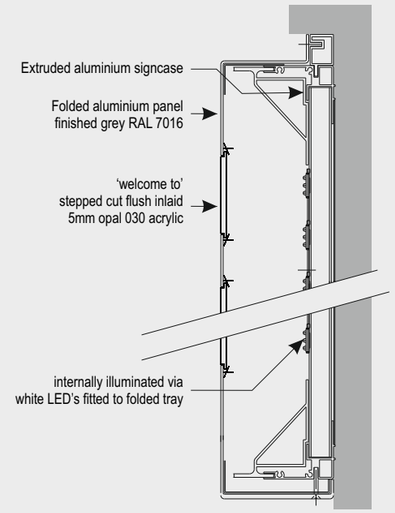

Construction detail - 'The Co-operative food'

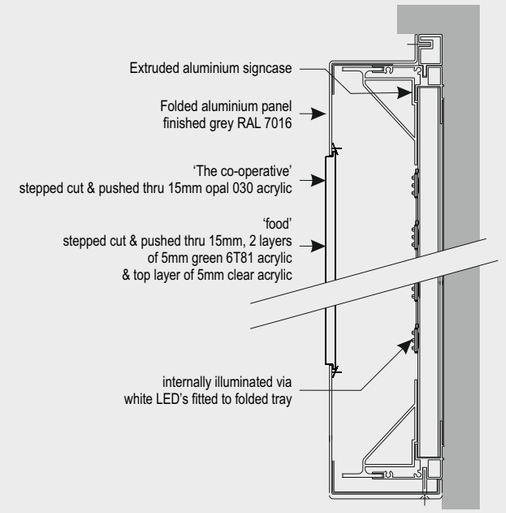

Office:	Copyright:	Client:	Job Number & Site:	Date:	Scale:	Notes:
Blaze signs Unit 3-4 Arden Park, Arden Road, Frankley, Birmingham, B45 0JA. T +44 (0) 121 4577715 F +44 (0) 121 4539355 www.blazesigns.co.uk	DRAWING SHOWN FOR VISUAL PURPOSES ONLY. ACTUAL SIGNAGE CONSTRUCTION (MANUFACTURE, MATERIALS & TECHNIQUES) MAY DIFFER TO THOSE SHOWN & ARE SUBJECT TO FINAL SITE CONDITIONS BLAZE STANDARD PAINT FINISH IS **60% SEMI GLOSS.** CLIENT TO ADVISE PRIOR TO APPROVAL IF ANY SPECIAL FINISHES ARE REQUIRED © THE COPYRIGHT OF THIS DRAWING IS O WNED BY BLAZE SIGNS LIMITED AND IS NOT TO BE DISCLOSED TO OTHER PERSONS OR TO BE USED FOR MANUFACTURING PURPOSES WITHOUT PERMISSION.	The co-operative food	**131065** DUFFIELD	10/11/21	As shown @ A3	COLOUR REF: RAL 7016 COLOUR REF: PANTONE 375c V1

SITE PLAN - Scale 1:500

0 5 10 15 20

Scale 1:500



Office:	Copyright:	Client:	Job Number & Site:	Date:	Scale:	Notes:
Blaze signs Unit 3-4 Arden Park, Arden Road, Frankley, Birmingham, B45 0JA. T +44 (0) 121 4577715 F +44 (0) 121 4539355 www.blazesigns.co.uk	DRAWING SHOWN FOR VISUAL PURPOSES ONLY. ACTUAL SIGNAGE CONSTRUCTION (MANUFACTURE, MATERIALS & TECHNIQUES) MAY DIFFER TO THOSE SHOWN & ARE SUBJECT TO FINAL SITE CONDITIONS BLAZE STANDARD PAINT FINISH IS **60% SEMI GLOSS.** CLIENT TO ADVISE PRIOR TO APPROVAL IF ANY SPECIAL FINISHES ARE REQUIRED © THE COPYRIGHT OF THIS DRAWING IS O WNED BY BLAZE SIGNS LIMITED AND IS NOT TO BE DISCLOSED TO OTHER PERSONS OR TO BE USED FOR MANUFACTURING PURPOSES WITHOUT PERMISSION.	The co-operative food	**131065** DUFFIELD	10/11/21	As shown @ A3	COLOUR REF: RAL 7016 COLOUR REF: PANTONE 375c