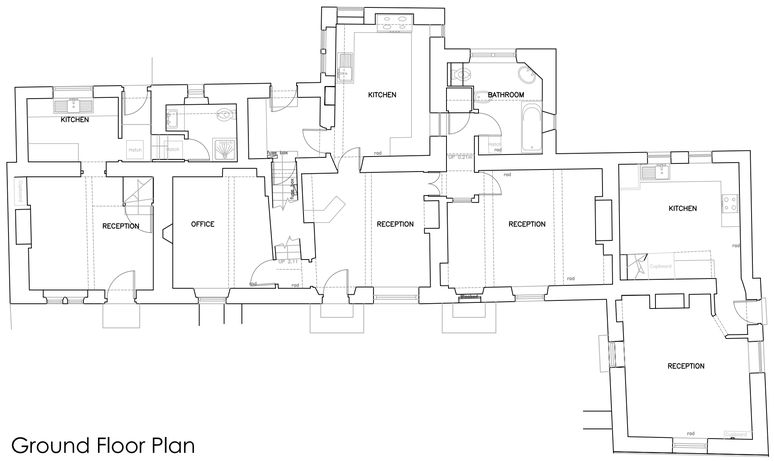

Ground Floor Plan
Scale 1:100



First Floor Plan
Scale 1:100

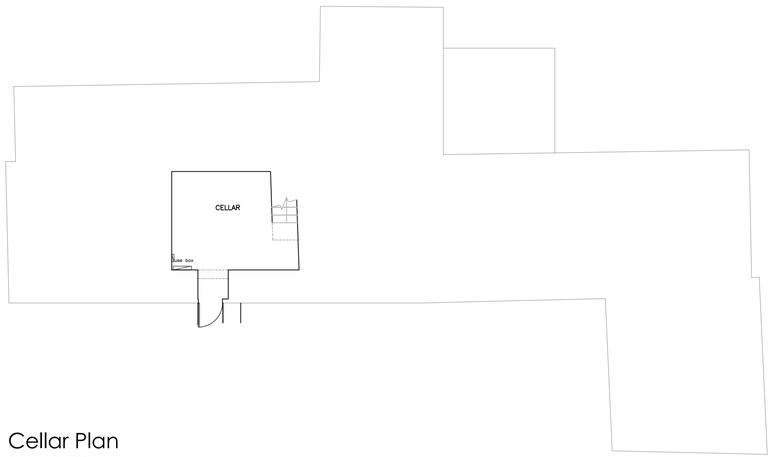

Cellar Plan
Scale 1:100

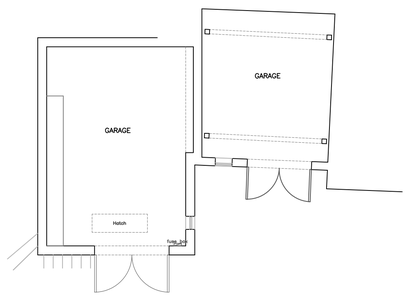

Garage Plan
Scale 1:100

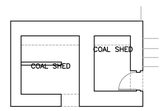

Outhouse Plan
Scale 1:100

Architecture First
architecturefirst.co.uk
t: 01332 510225
e: hello@arcfirst.co.uk

Client
Steve Day

Project
Wheatsheaf House
1 Main Road Whatstandwell
DE4 5HE

Drawing Title
Existing Floor Plans

Scale	Sheet
As Shown	A1
Job No	Date
2369	27/02/2021
Dwg No	Status
A1001	Draft
Drawn by	Rev
MRF	

Architecture First retain the copyright and ownership of this drawing. Not to be scaled for construction purposes. All dimensions to be verified on site.