Architecture First
Tel: 01332 510225
Email: hello@arcfirst.co.uk
Web: architecturefirst.co.uk

Architecture First retain the copyright and ownership of this drawing. Not to be scaled for construction purposes. All dimensions to be verified on site.

SITE:	DRAWING NO.	PROJECT NO.	DATE.
Wheatsheaf House Whatstandwell	A1008	2369	03/05/2021

TITLE:	SCALE AT A4.	DRAWN.	CHECKED.	REVISION.
Location Plan	1:1250	MRF	MRF	

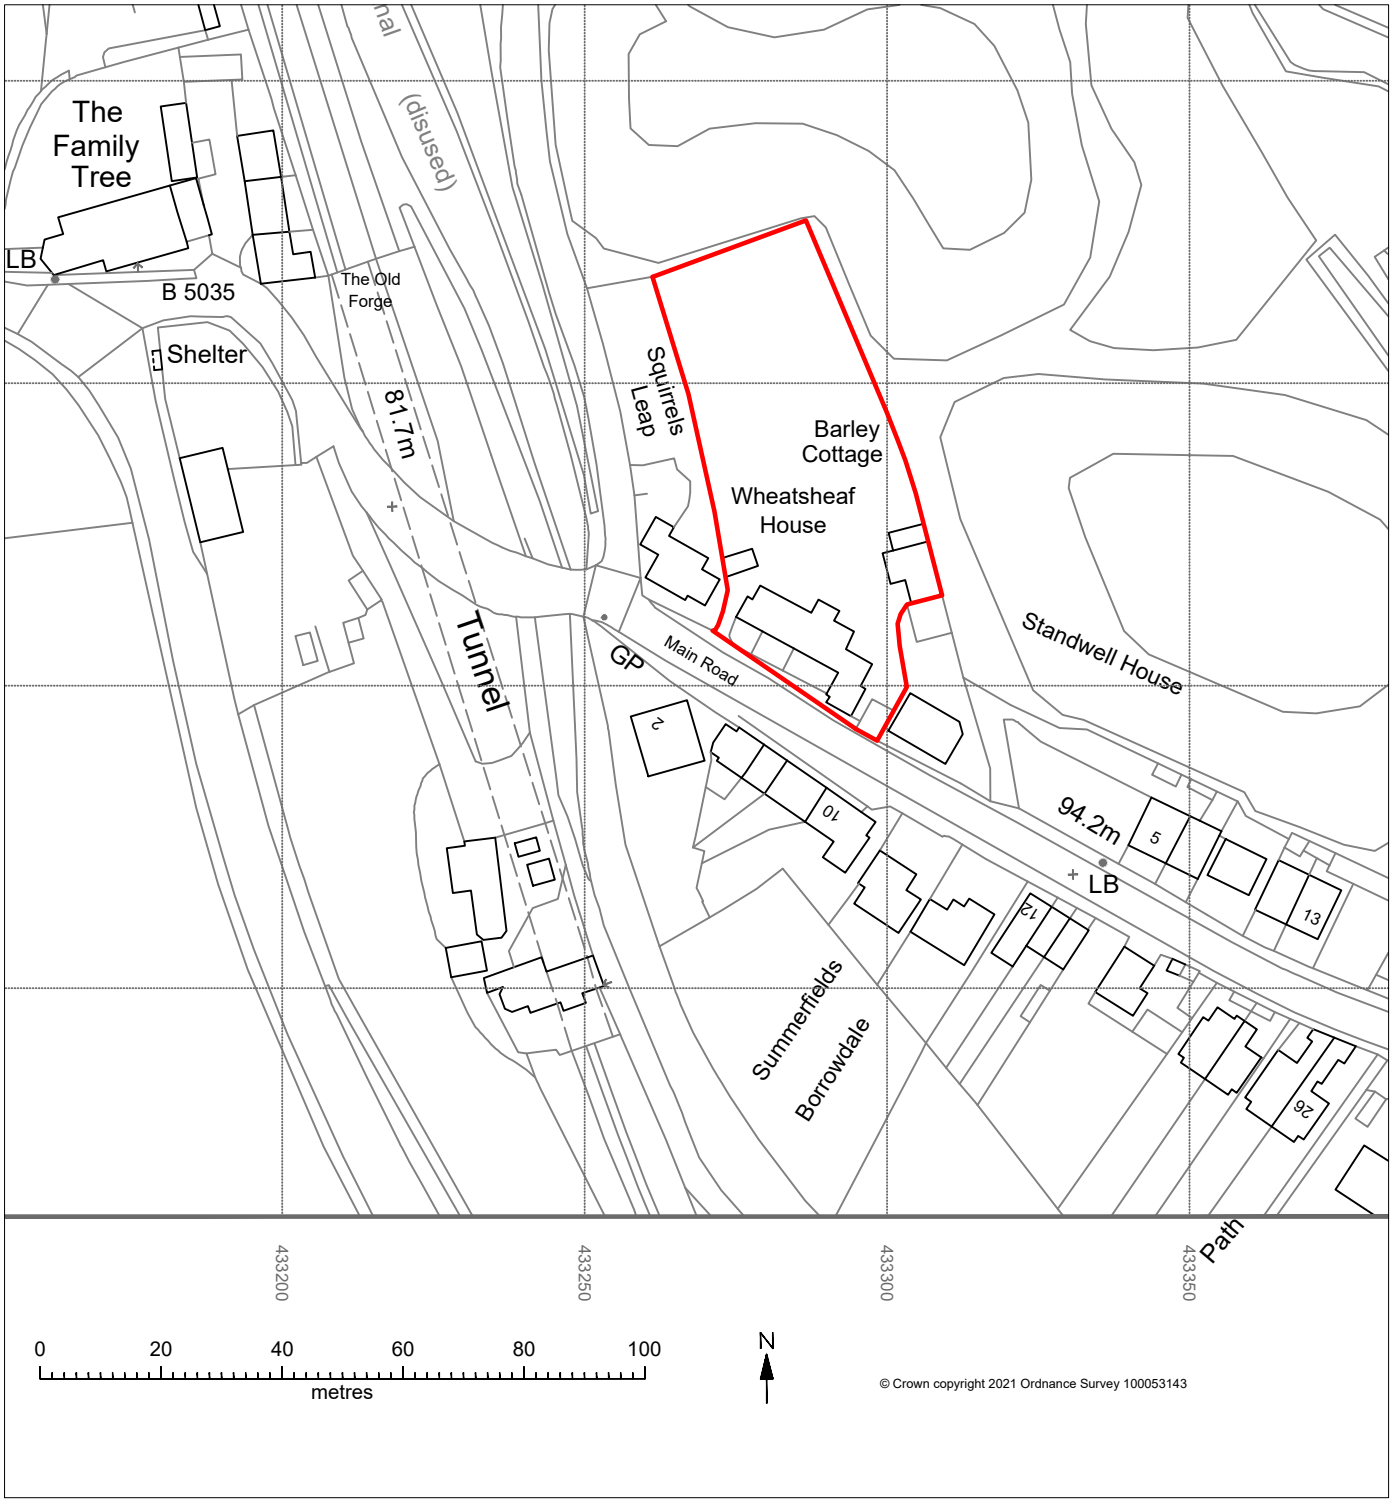

© Crown copyright 2021 Ordnance Survey 100053143