Architecture First
Tel: 01332 510225
Email: hello@arcfirst.co.uk
Web: architecturefirst.co.uk

Architecture First retain the copyright and ownership of this drawing. Not to be scaled for construction purposes. All dimensions to be verified on site.

SITE: Wheatsheaf House Whatstandwell		DRAWING NO. A1009		PROJECT NO. 2369	DATE. 03/05/2021
TITLE: Block Plan		SCALE AT A4. 1:1250	DRAWN. MRF	CHECKED. MRF	REVISION.

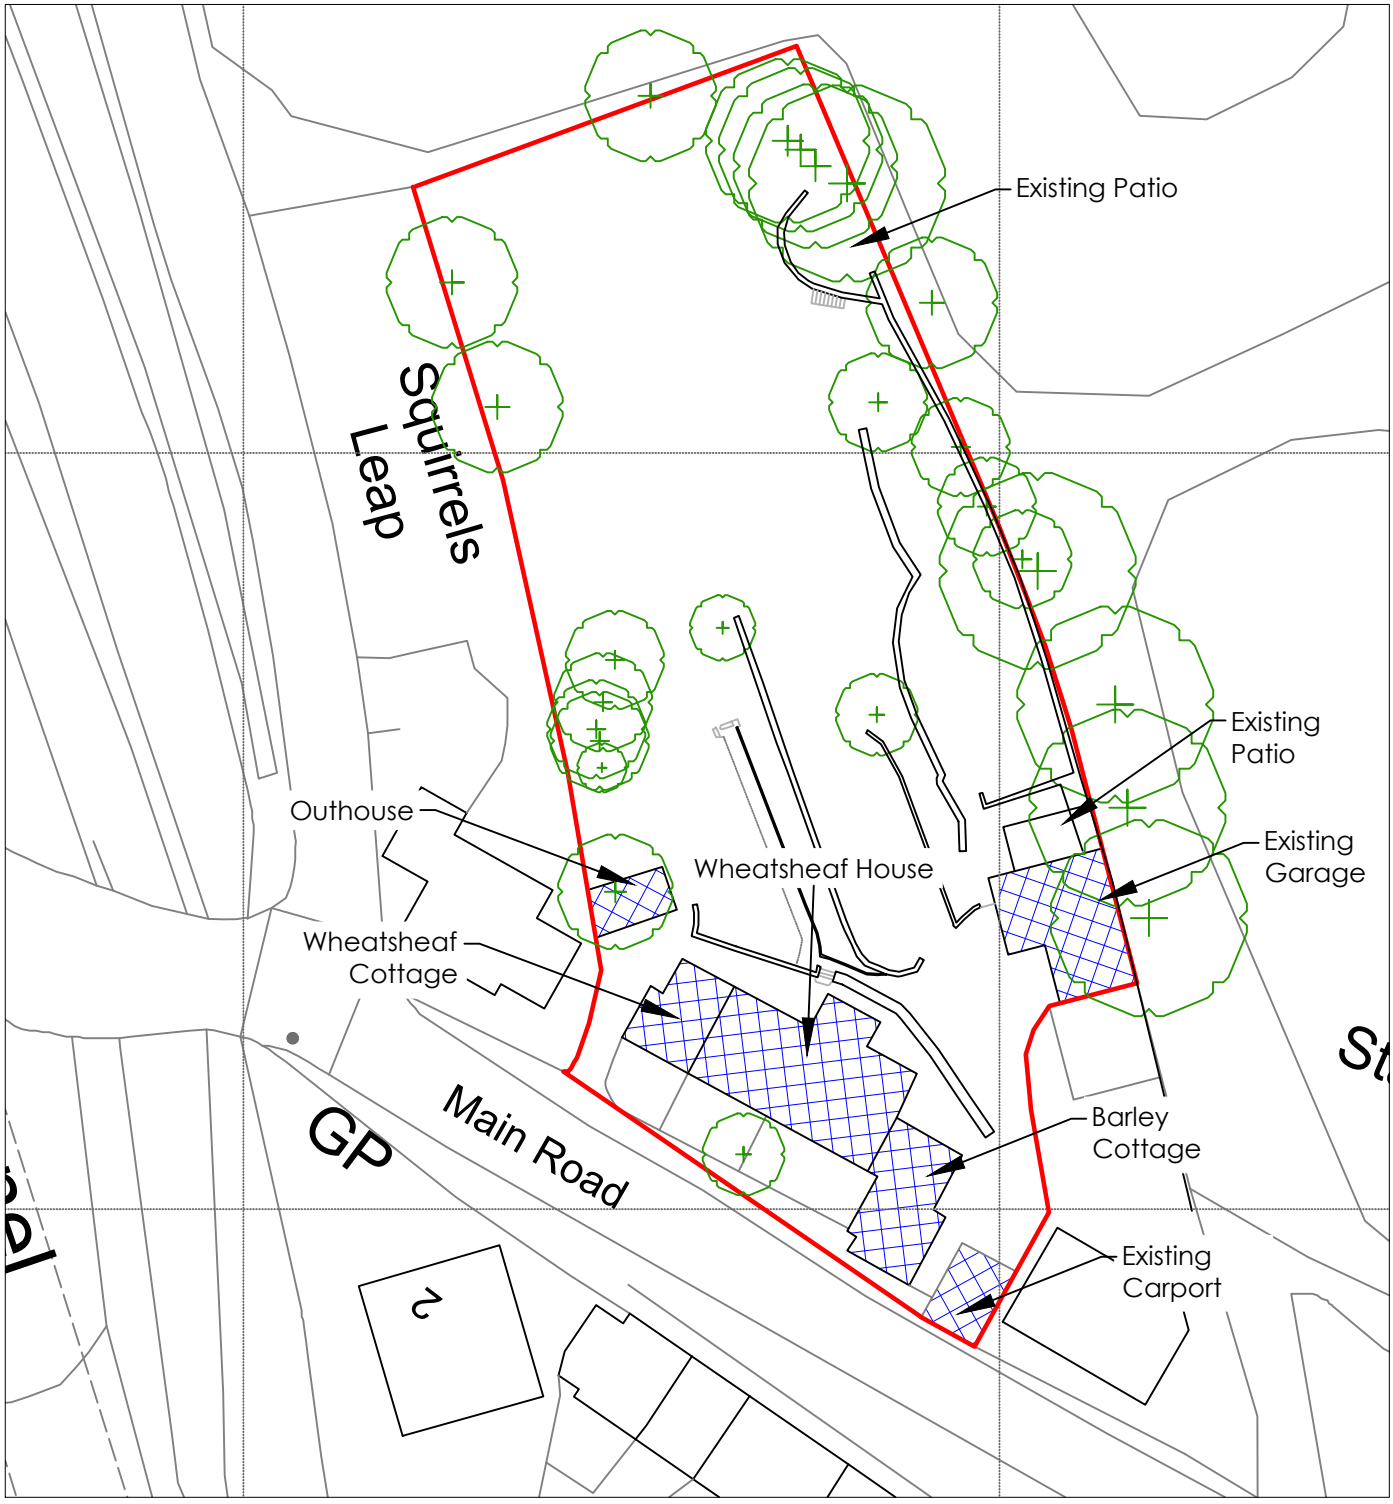

© Crown copyright 2021 Ordnance Survey 100053143