Proposed Ground Floor

Scale 1:50

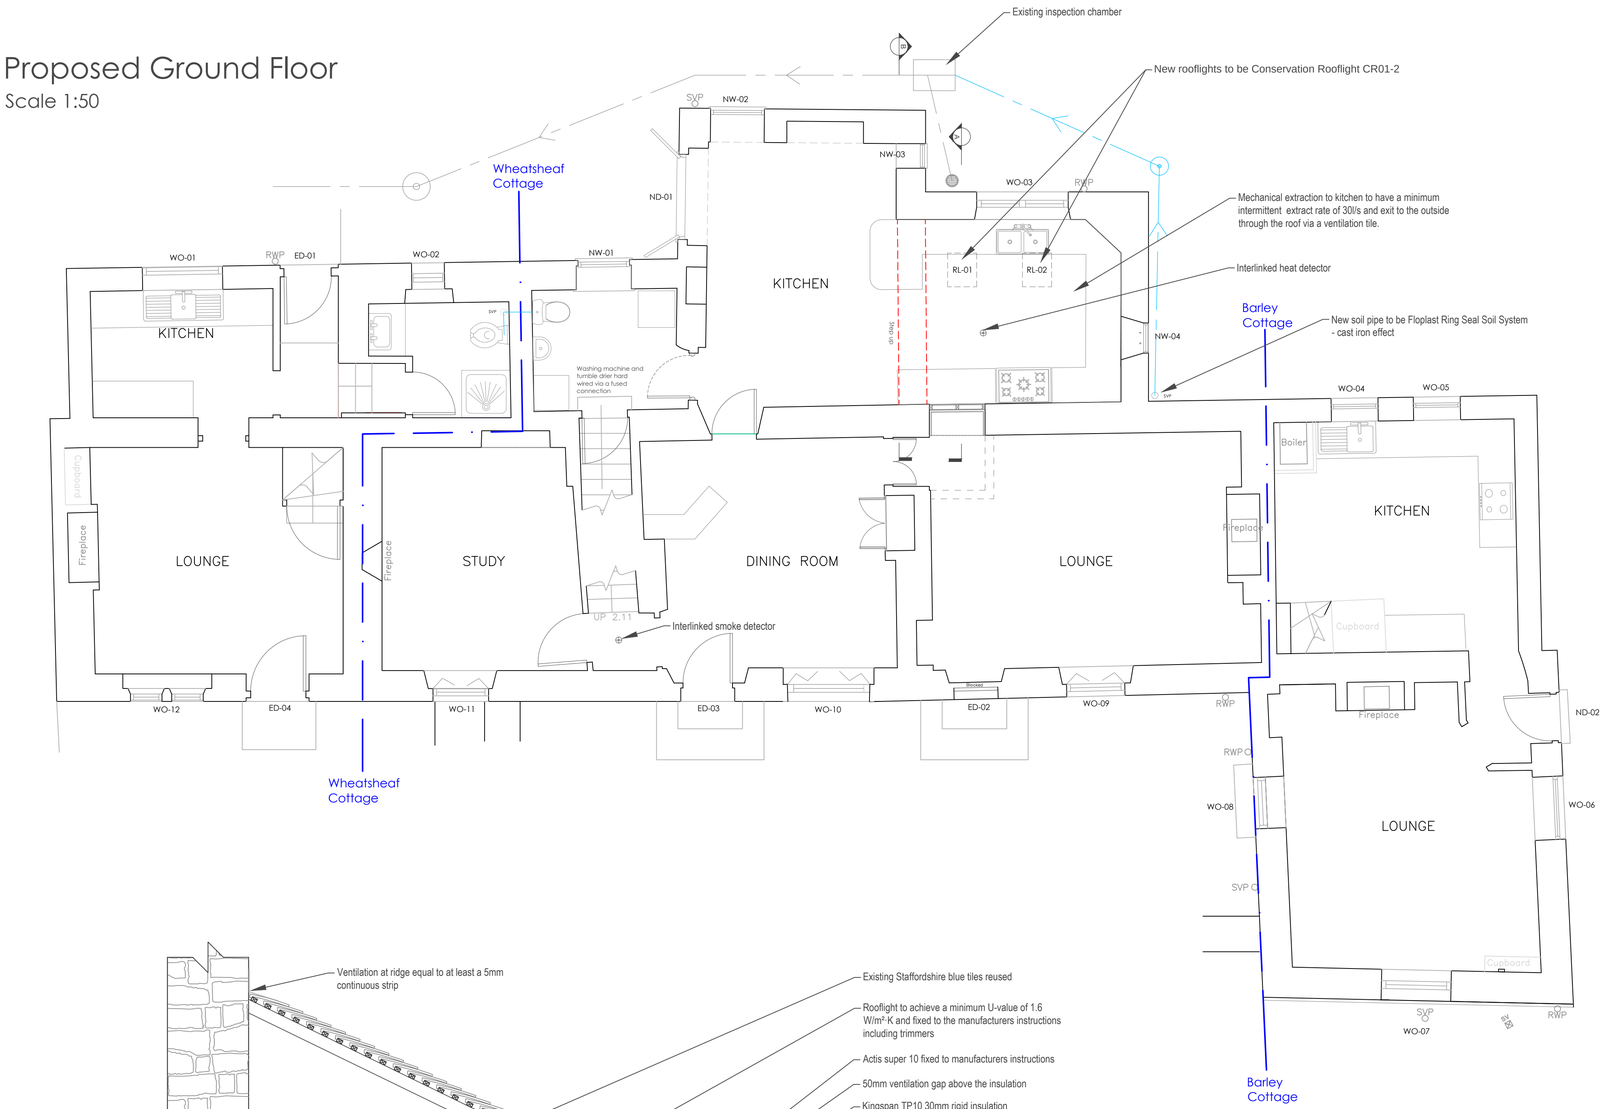

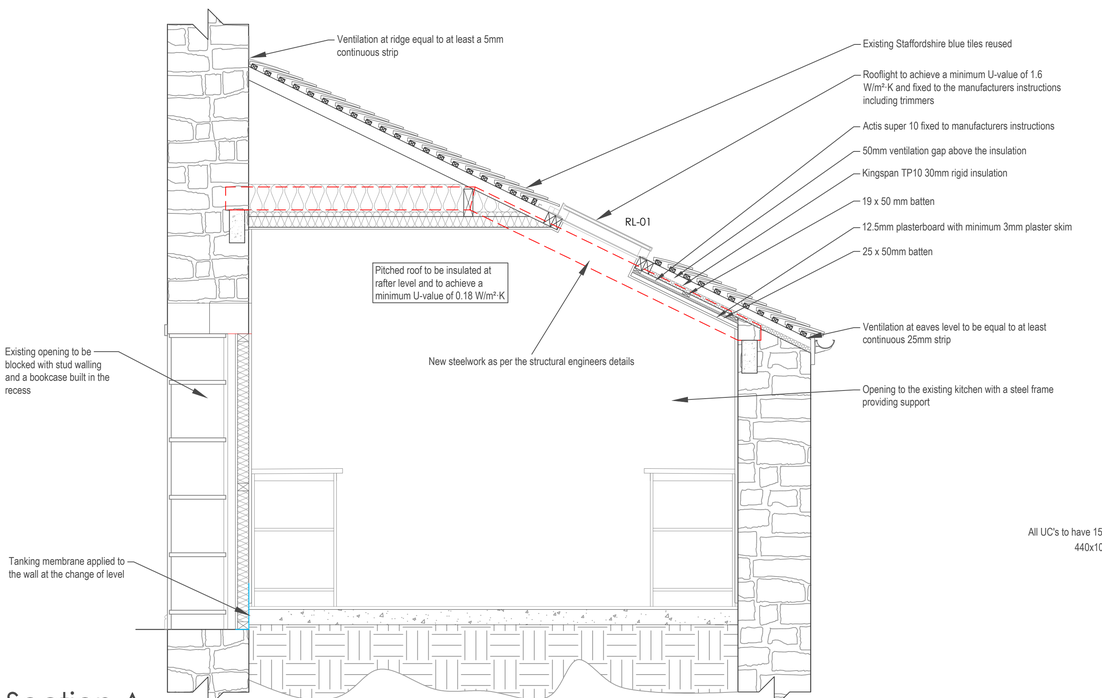

Section A

Scale 1:20

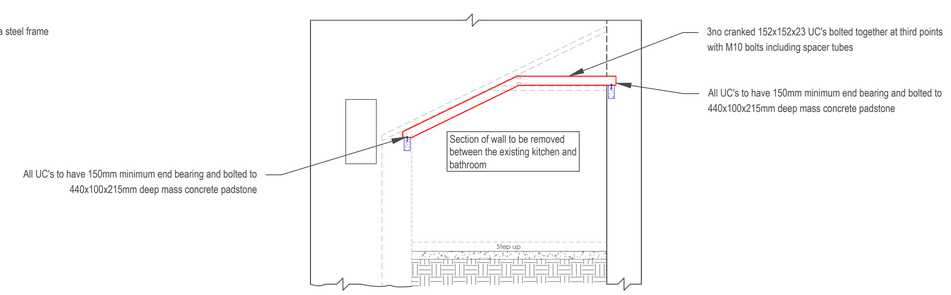

Section B

Scale 1:50

Architecture First architecturefirst.co.uk

t: 01332 510225 e: hello@arcfirst.co.uk

Client: Steve Day	
Project: Wheatsheaf House, 1 Main Road Whatstandwell, DE4 5HE	
Drawing Title: Proposed Ground Floor Plan & Sections	
Scale: As Shown	Sheet: A1
Job No: 2369	Date: 12/03/2022
Dwg No: B1003	Status: LBC
Drawn by: MRF	Rev:

Architecture First retain the copyright and ownership of this drawing. Not to be scaled for construction purposes. All dimensions to be verified on site.