Proposed First Floor

Scale 1:50

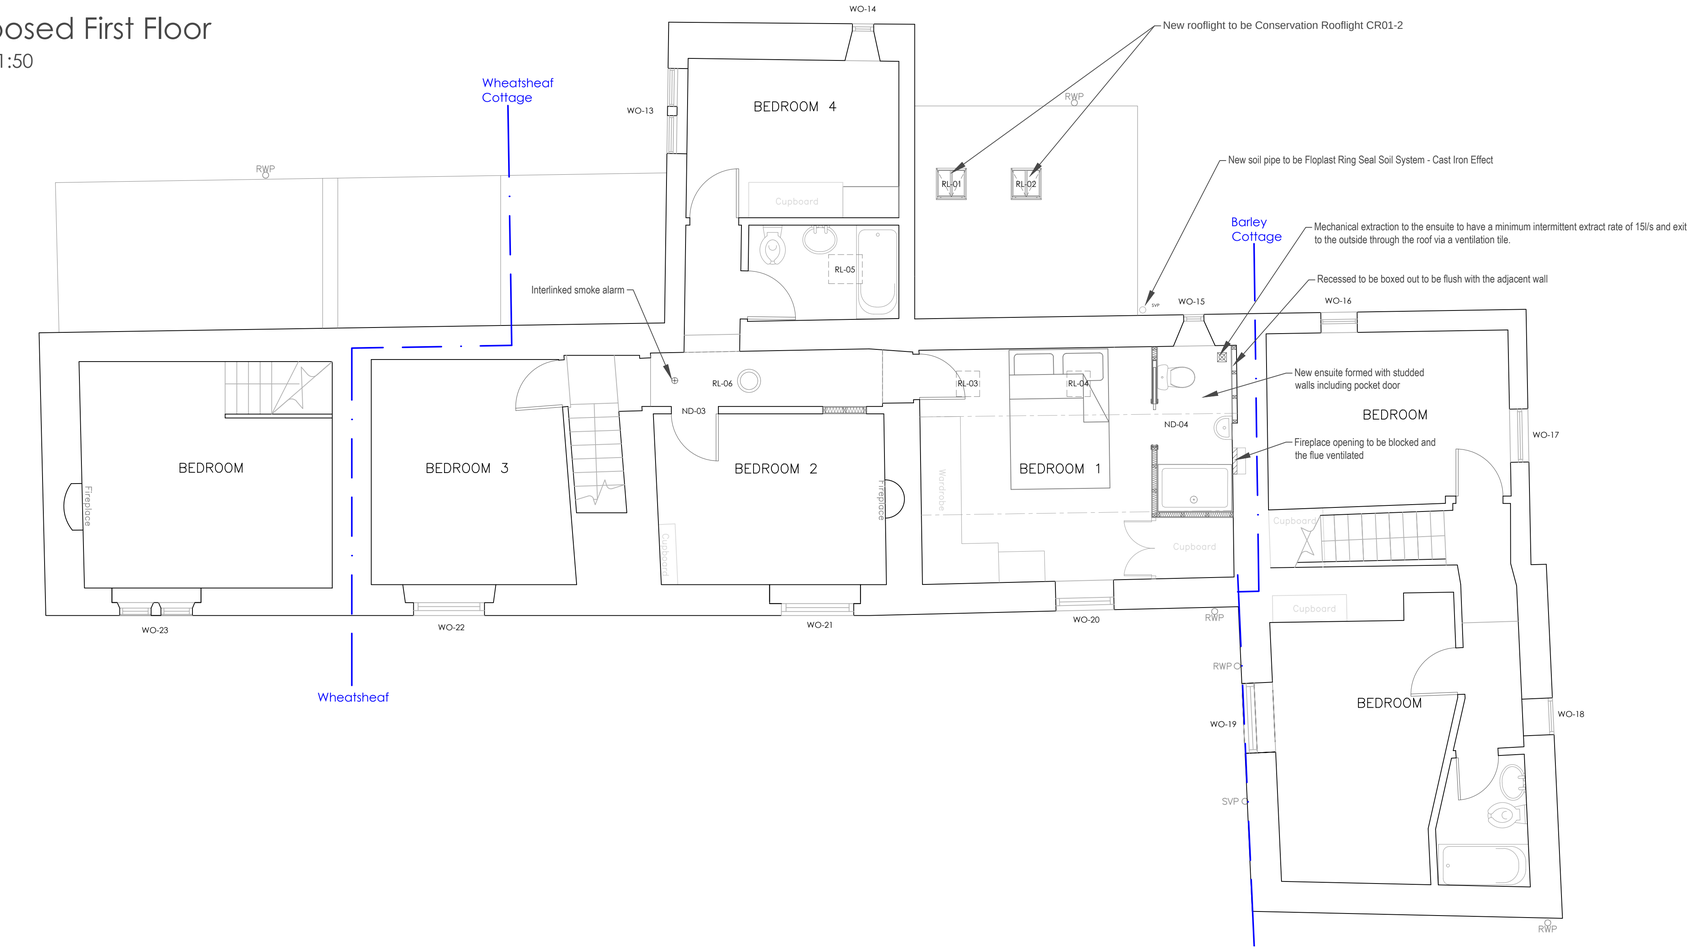



Proposed Rear Elevation

Scale 1:100

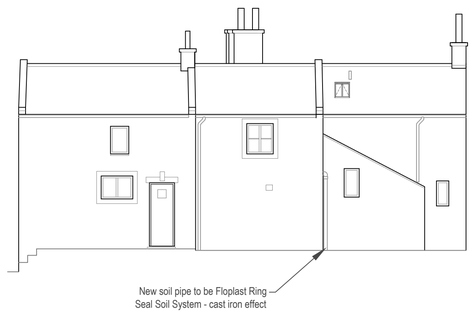

Proposed Flank Elevation

Scale 1:100

Architecture First
architecturefirst.co.uk
t: 01332 510225
e: hello@arcfirst.co.uk

Client
Steve Day

Project
Wheatsheaf House
1 Main Road Whatstandwell
DE4 5HE

Drawing Title
Proposed First Floor Plan & Elevations

Scale	Sheet
As Shown	A1
Job No	Date
2369	12/03/2022
Dwg No	Status
B1004	LBC
Drawn by	Rev
MRF	

Architecture First retain the copyright and ownership of this drawing. Not to be scaled for construction purposes. All dimensions to be verified on site.