

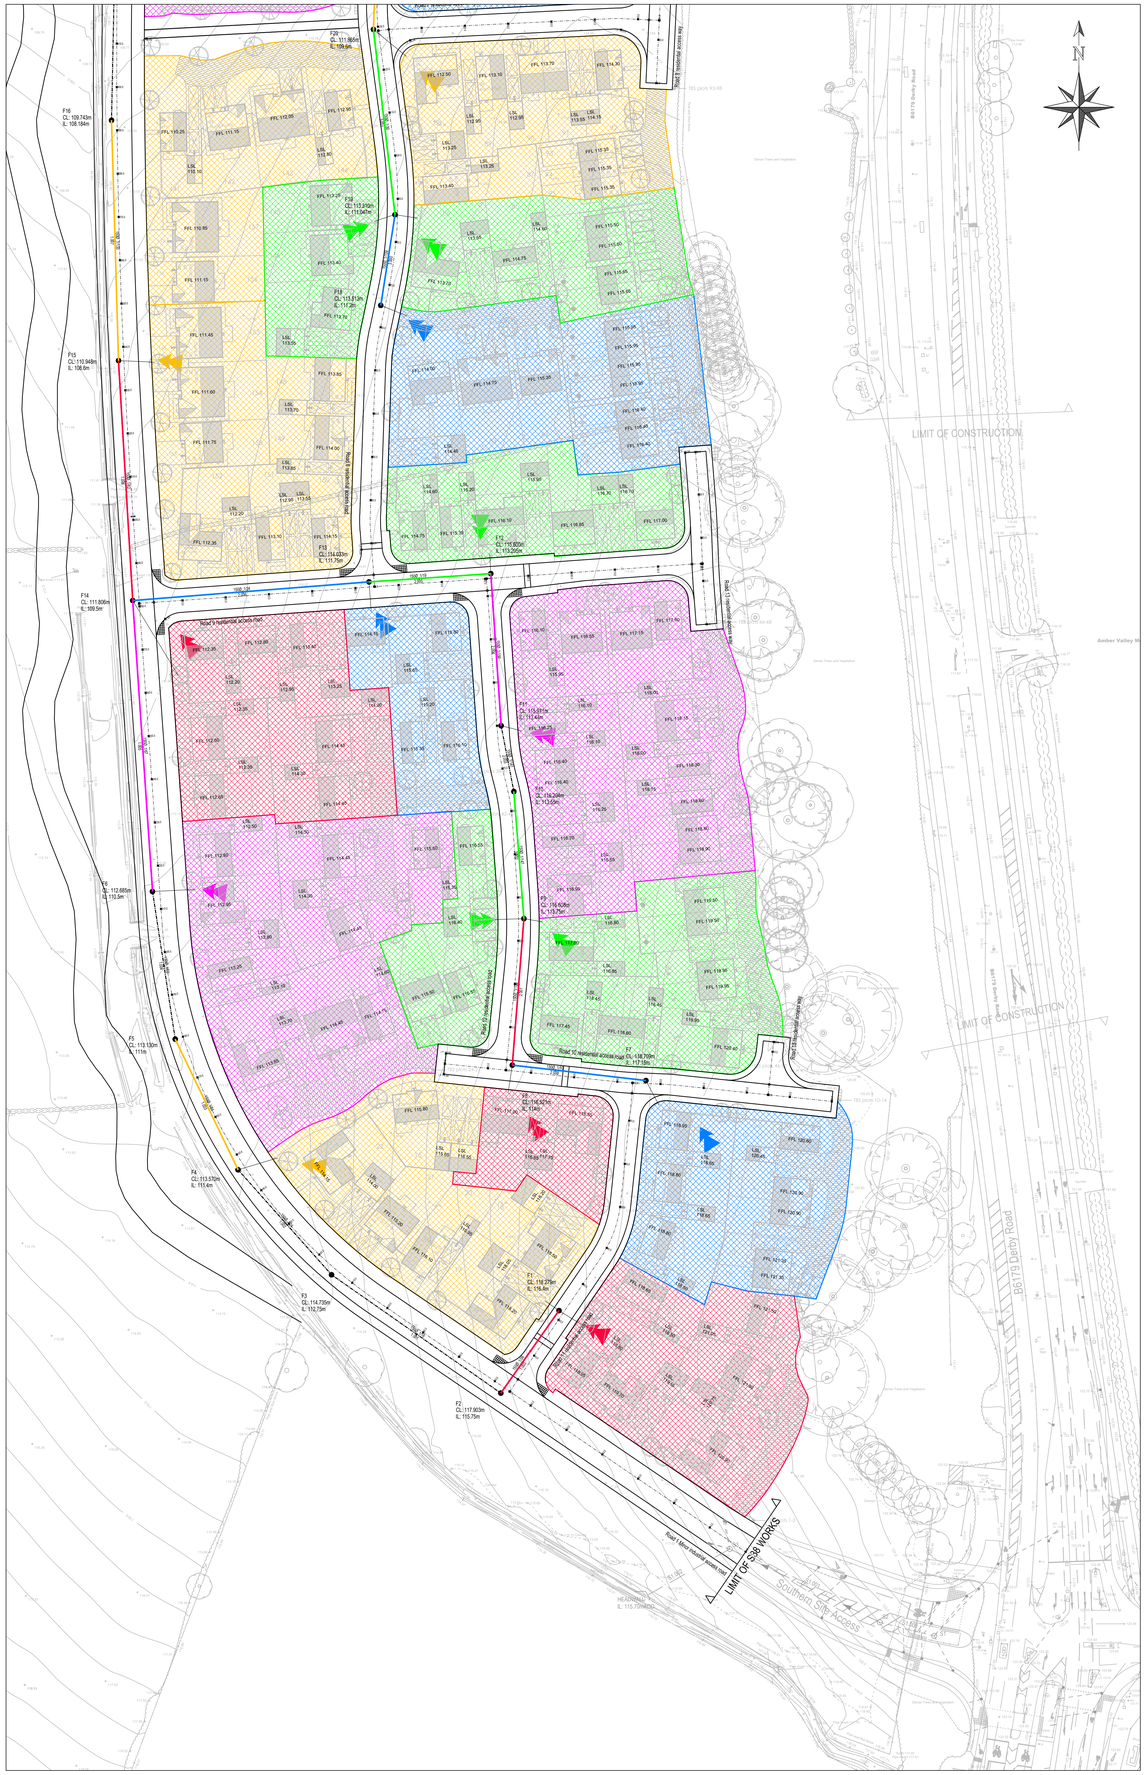

General Notes.

1. Do not scale this drawing. If in doubt, ask.

2. This drawing is to be read in conjunction with all other relevant Engineers, Architects and specialist design drawings and details.

3. All dimensions are in metres unless noted otherwise. All levels are in metres unless noted otherwise.

4. Any discrepancies noted on site are to be reported to the Engineer immediatelyd otherwise on drawing.

Pipe ref.	Plots
1.000	6
1.001	
1.002	
1.003	6
1.004	
1.005	9
1.006	7
1.007	14
1.008	
1.009	
1.010	7
2.000	8
2.001	2
2.002	12
2.003	
2.004	14
2.005	5
2.006	4
3.000	10
3.001	9
3.002	9
3.003	9
3.004	7
3.005	6
4.000	9
4.001	4
Total	157

Rev.	Date	Amendments	By	Chk. by

PJS CONSULTING ENGINEERS

PJS Consulting Engineers Limited, Unit 3 Sherwood Oaks Close, Sherwood Oaks Business Park, Mansfield, Nottinghamshire, NG18 4TB. Registered number: 3802989 Tel: 01623 755 980 Email: Enquiries@pjs-co.co.uk

Client

PEVERIL HOMES

Project

LILY STREET FARM - SWANWICK

Drawing Title

FOUL DRAINAGE AREA PLAN

	Drawn	Checked	Status	Size & Scale
Initial	LB	PJS	INFORMATION	A0 @ 1:500
Date	May 18	May 18		

Project No.	Drawing No.	Revision
PJS17-22	112	-