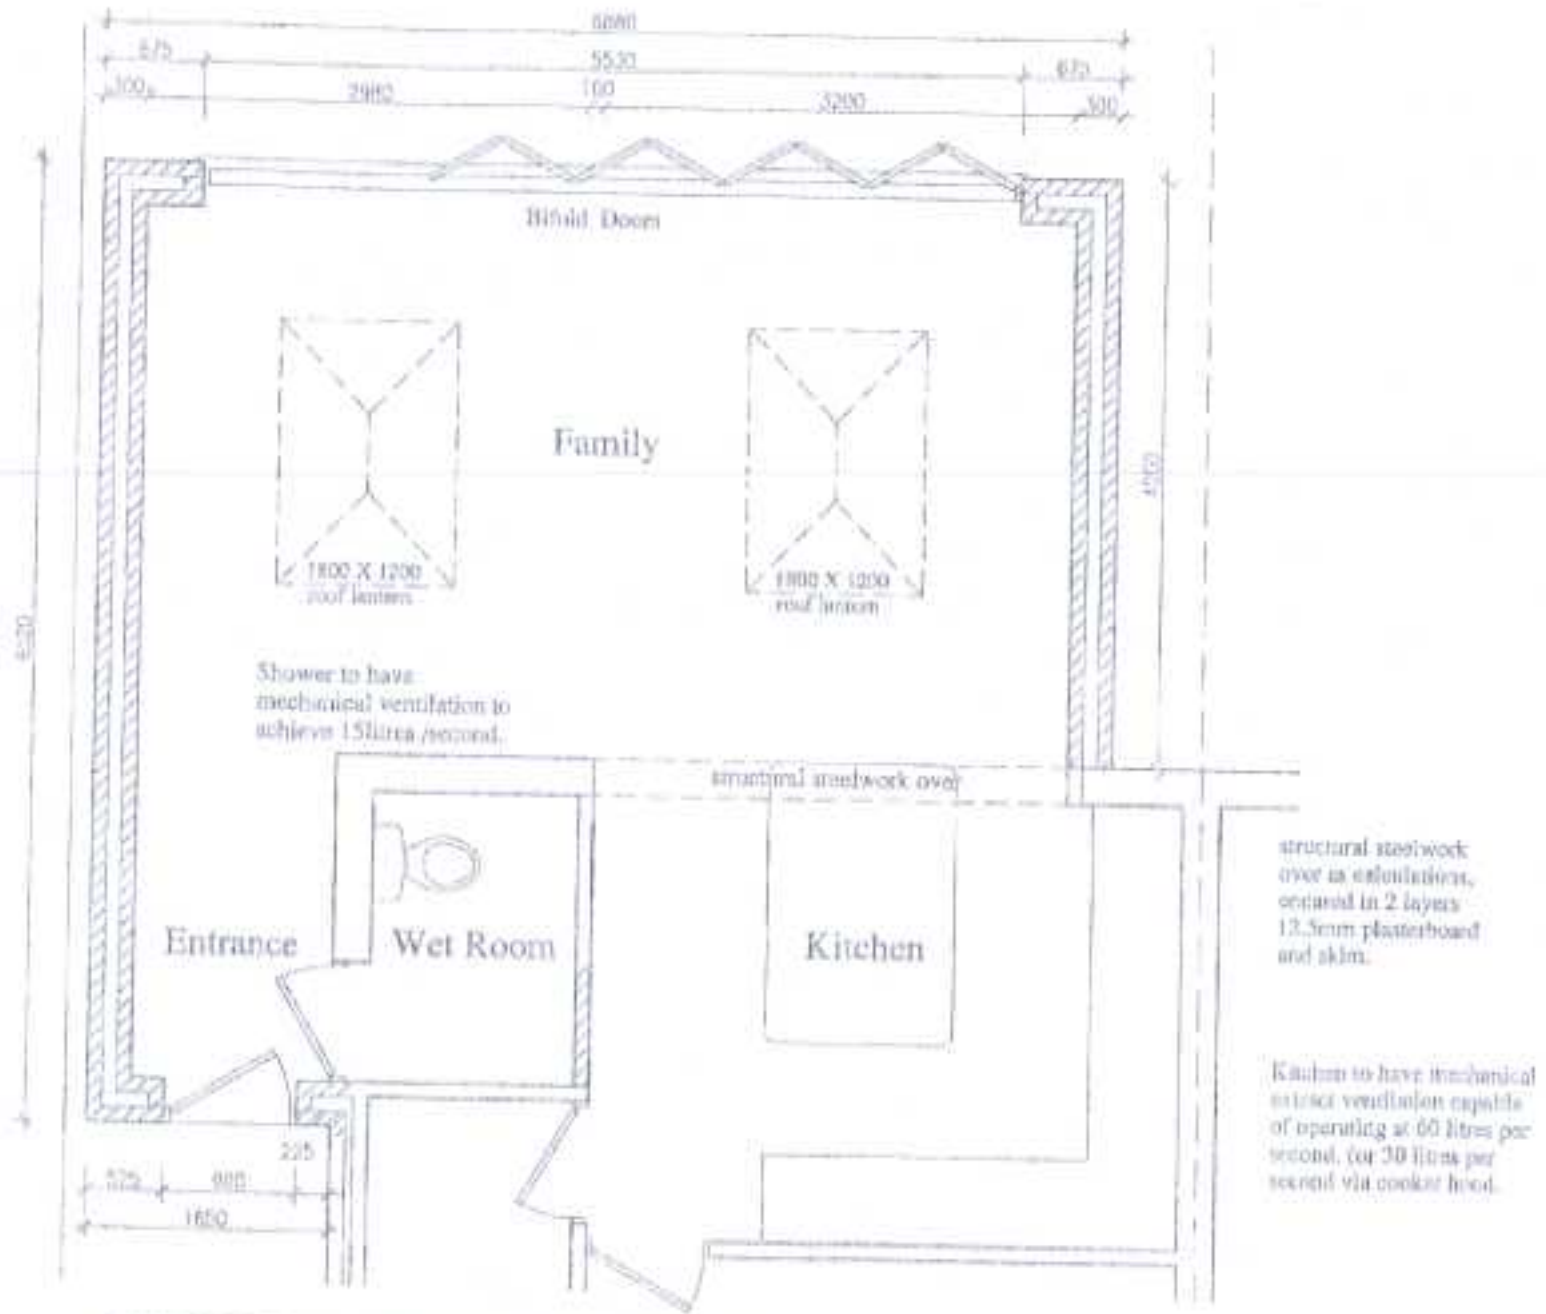

PROPOSED GROUND FLOOR PLAN



Proposed Rear Elevation



Proposed Front Elevation

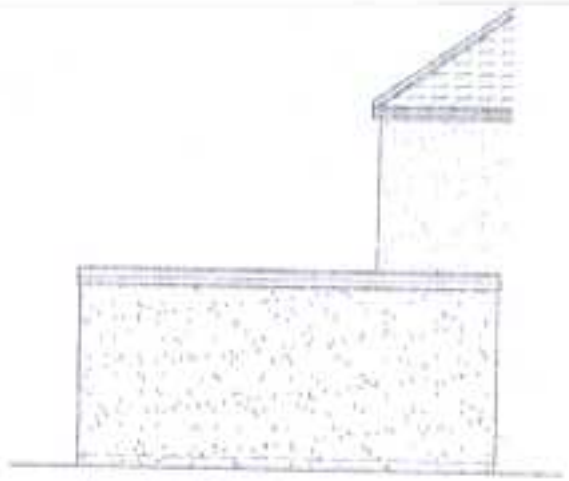

Proposed Side Elevation

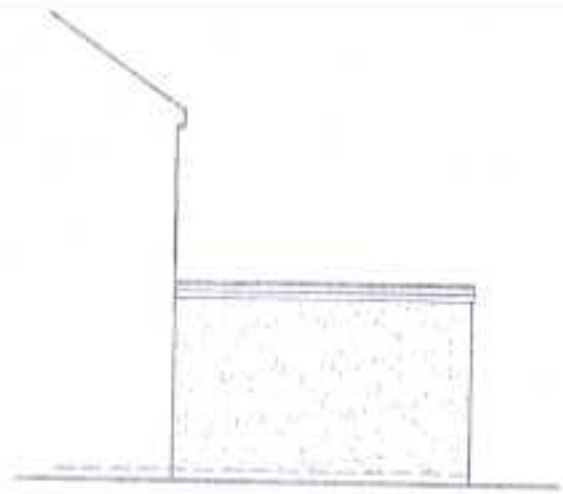

Proposed Side Elevation

REV. A. Side Elevation added.

NTR Design
& Build Limited

NTR Design & Build limited
Waterside, 212a Derby Road
Swanwick
Derbys DE55 1AD
Telephone 07966 432317

Email - ntrdesign@btinternet.com

Project Title

82 WAINSCOTES ROAD, RIPLEY,
DERBYSHIRE. DE5 9TD

Drawing

PROPOSED SINGLE STOREY EXTENSION
PLANS AS PROPOSED

Scale	Drawn By	Revision
1:50 1:100	NTR	B.
Date	Drawing No	
FEB. 2021	JA2/02/21	