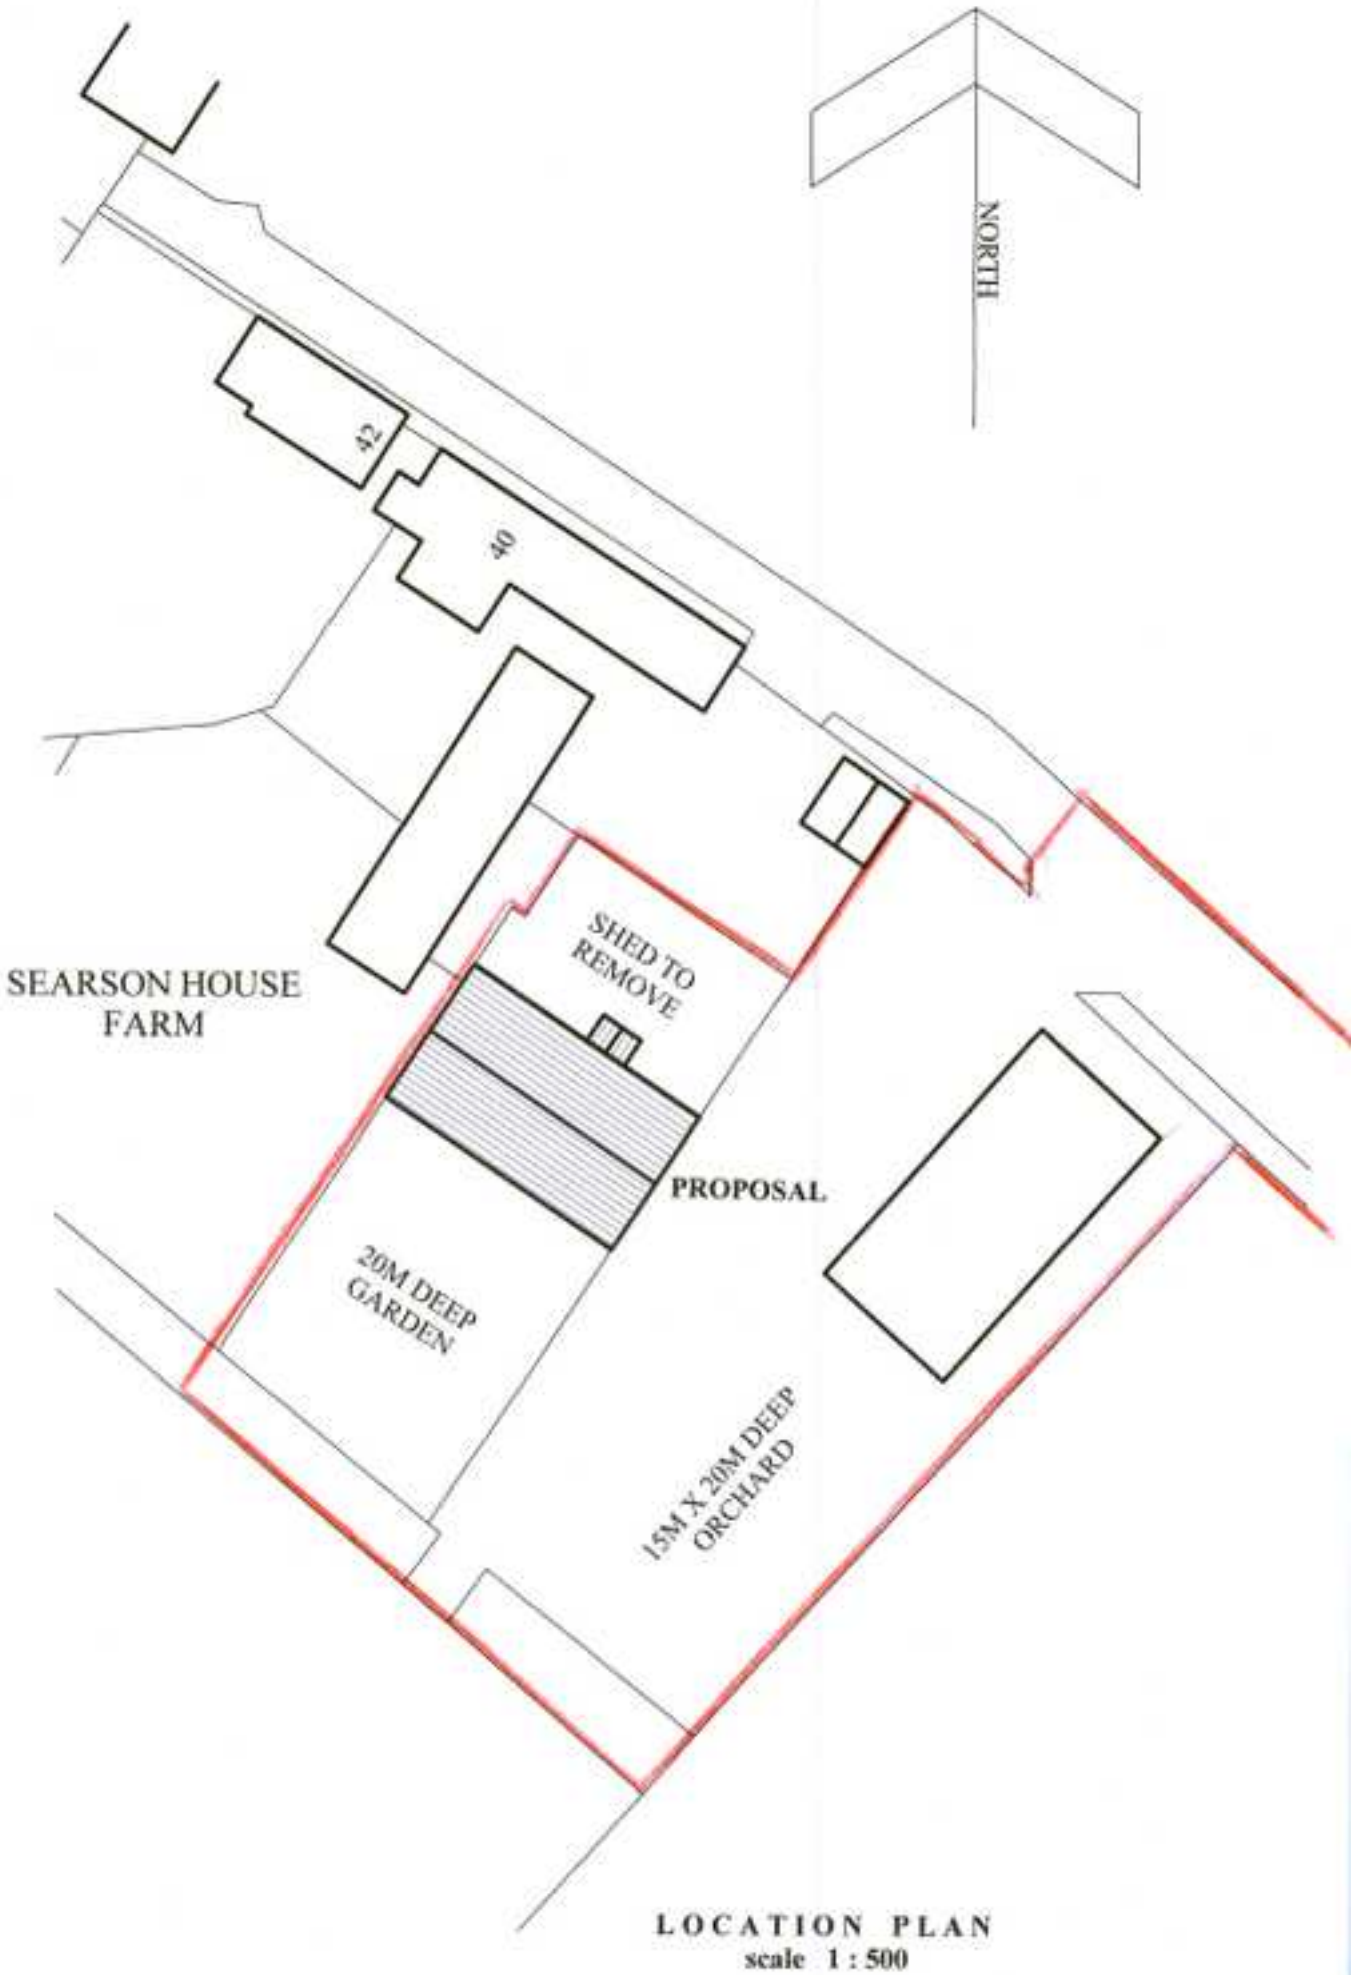


LOCATION PLAN
scale 1 : 500