
1:50

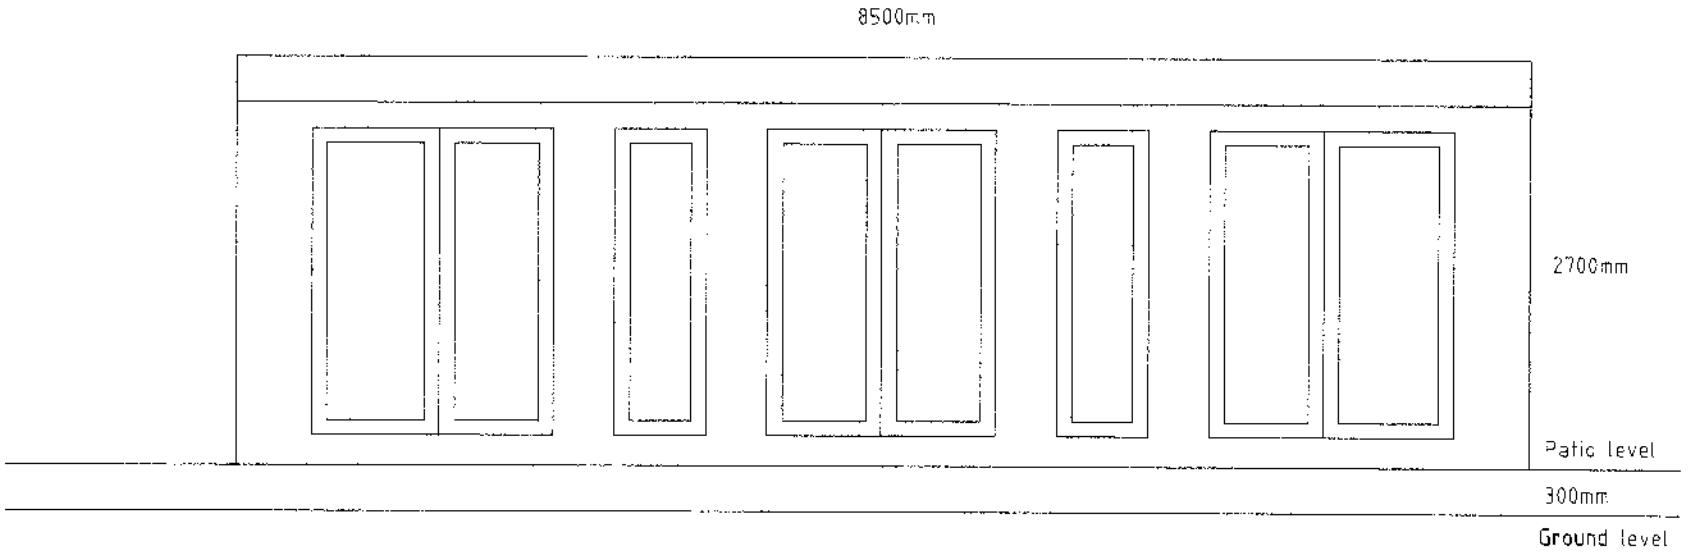

Southern elevation