Existing Elevations

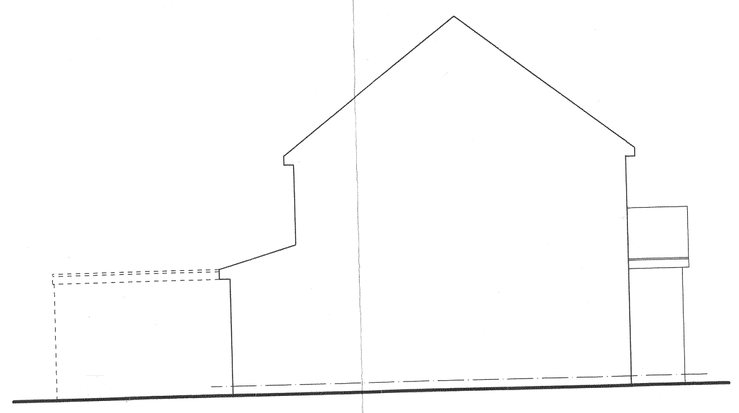

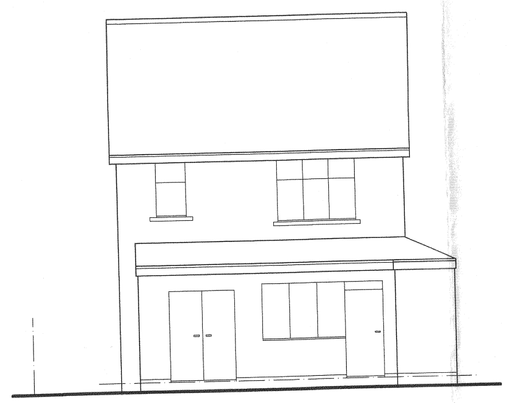

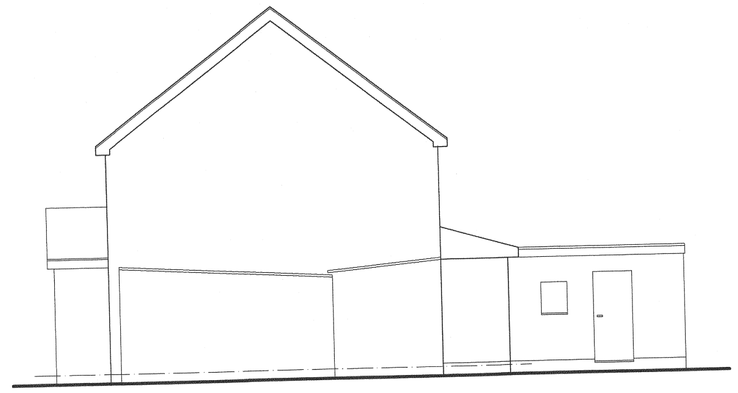

Proposed Elevations

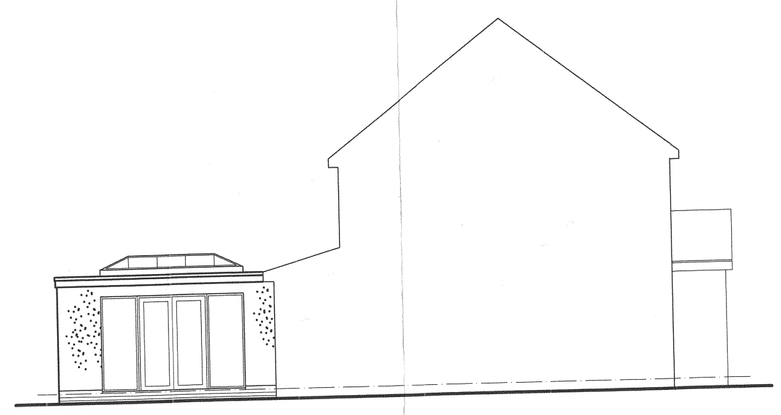



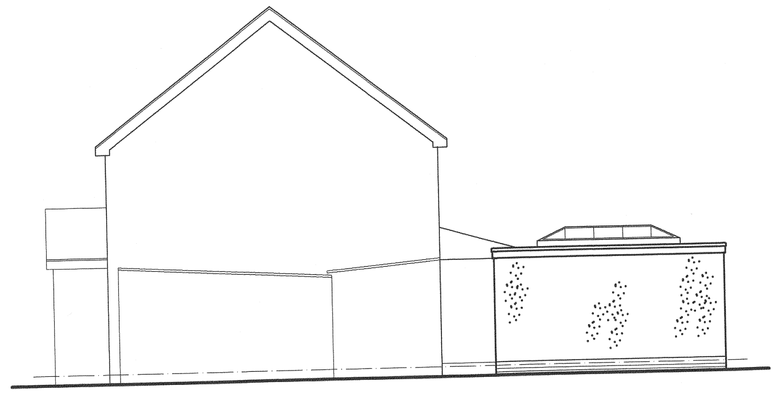

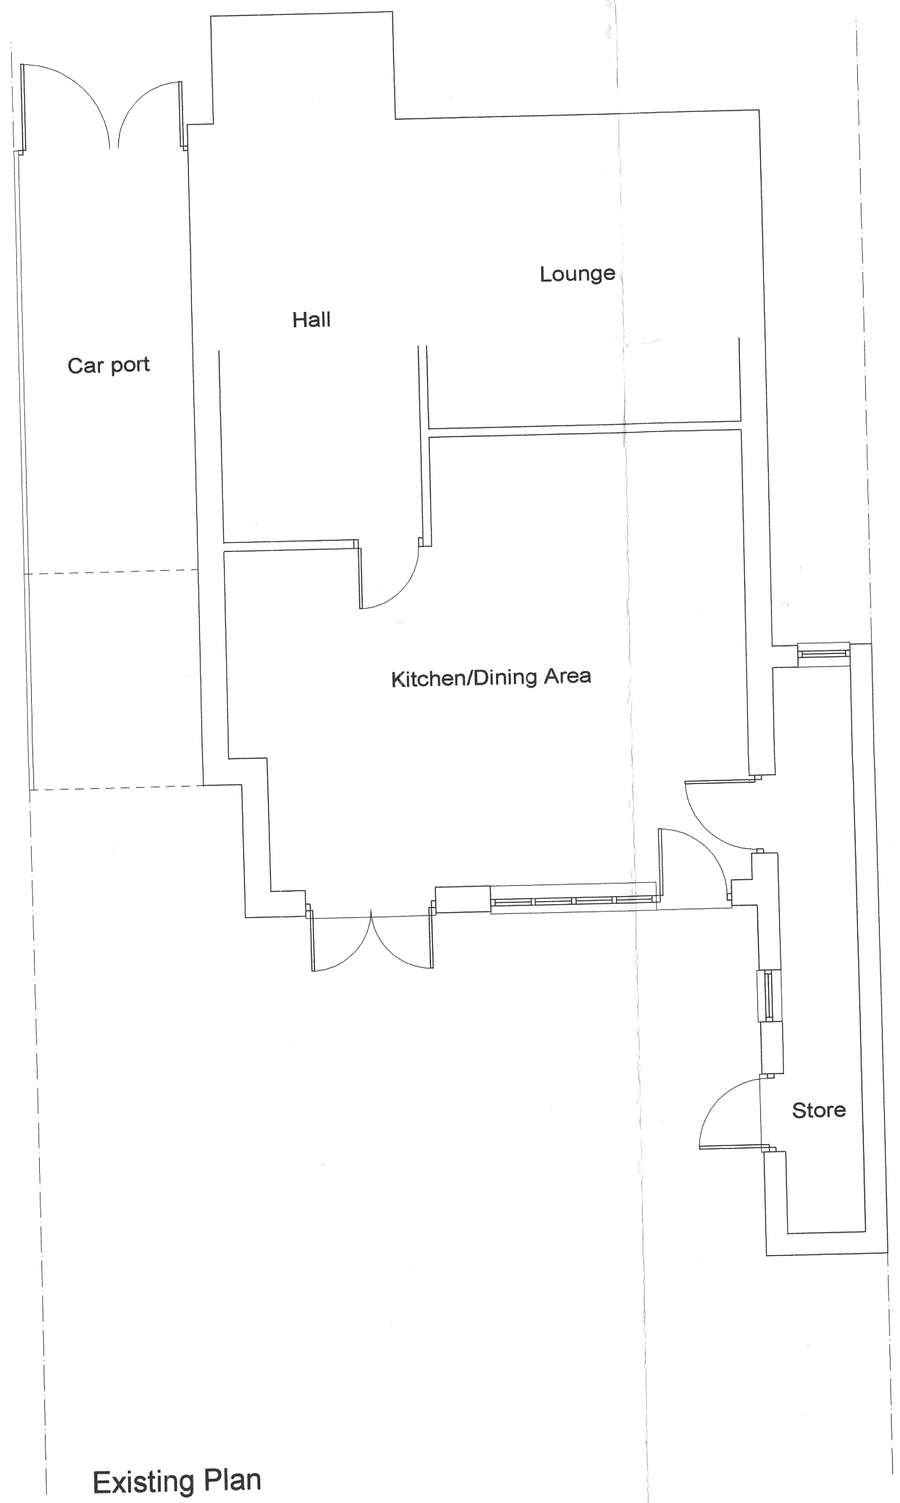

Existing Plan

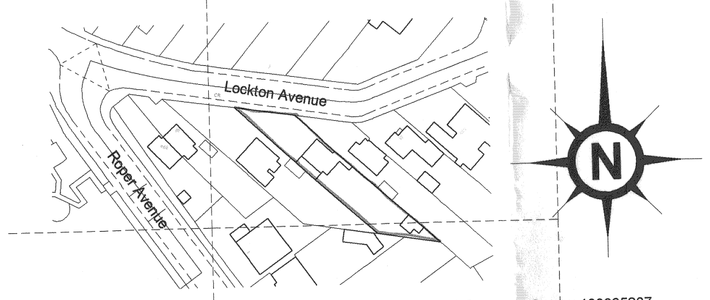

Mapping contents © Crown copyright and database rights 2022 Ordnance Survey 100035207

Location Plan 1:1250



Block Plan 1:500

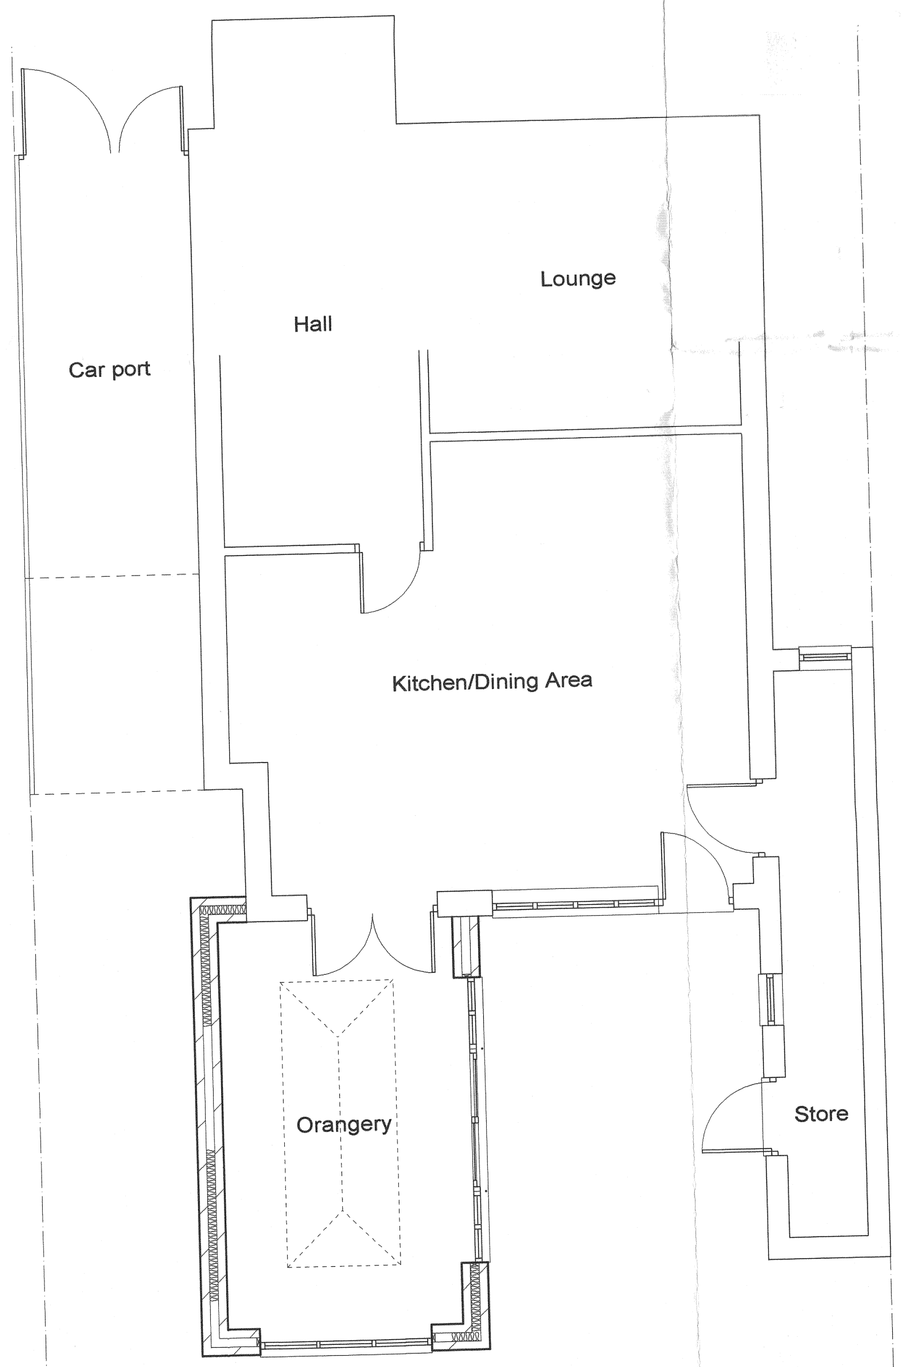

Proposed Plan

A	-	-
	Date	Revisions

©copyright

Client
Mrs S. Youd

Job Title
Proposed Orangery to Rear of;-

65 Lockton Avenue
Heanor
Derbyshire
DE75 7ER

Drawing Title
Existing and Proposed

Scale
1:50 and 1:100 @ A1

Date
Mar 2022

Drawn by
-

Drg No.
0322/2205 - 1

Rev.
-