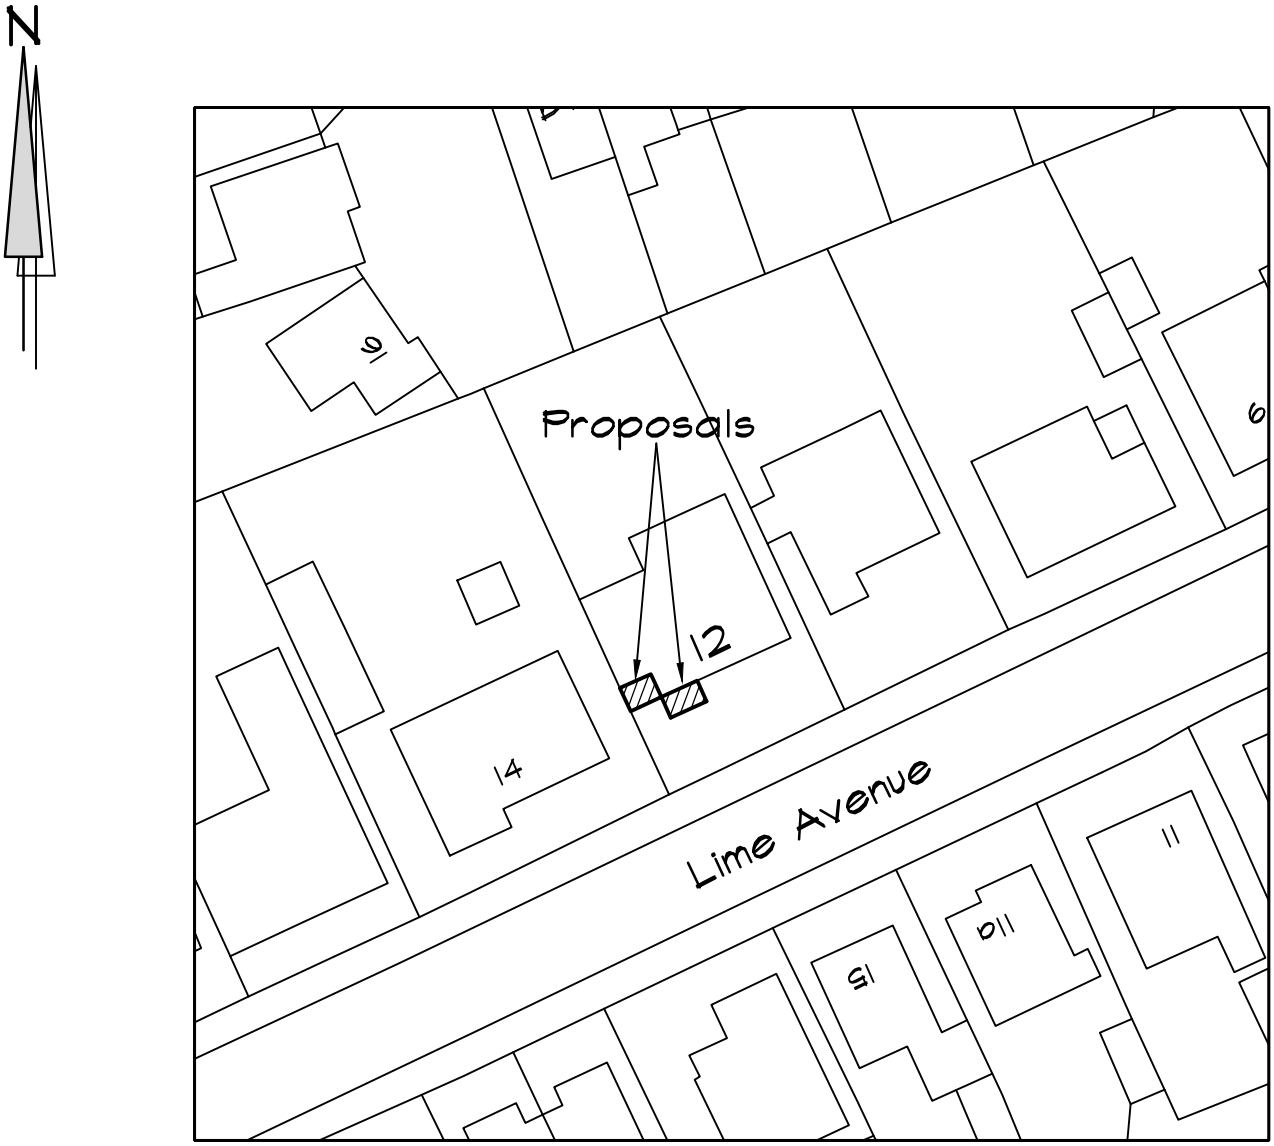

Block Plan

1:500

Address 12, Lime Avenue, Ripley, Derbyshire.	CREATION BUILDING DESIGN	
Client Mr & Mrs L. Spendlove	7, Brackley Drive, Spondon, Derby DE21 7SA Tel: 01332 677959 Mob. 07969 248579 E-mail kevinfitchett7@gmail.com Web www.creationbuildingdesign.co.uk	
Date March '22		
Drawing Title Block Plan	Scale 1:500	Drawing No 22193BP