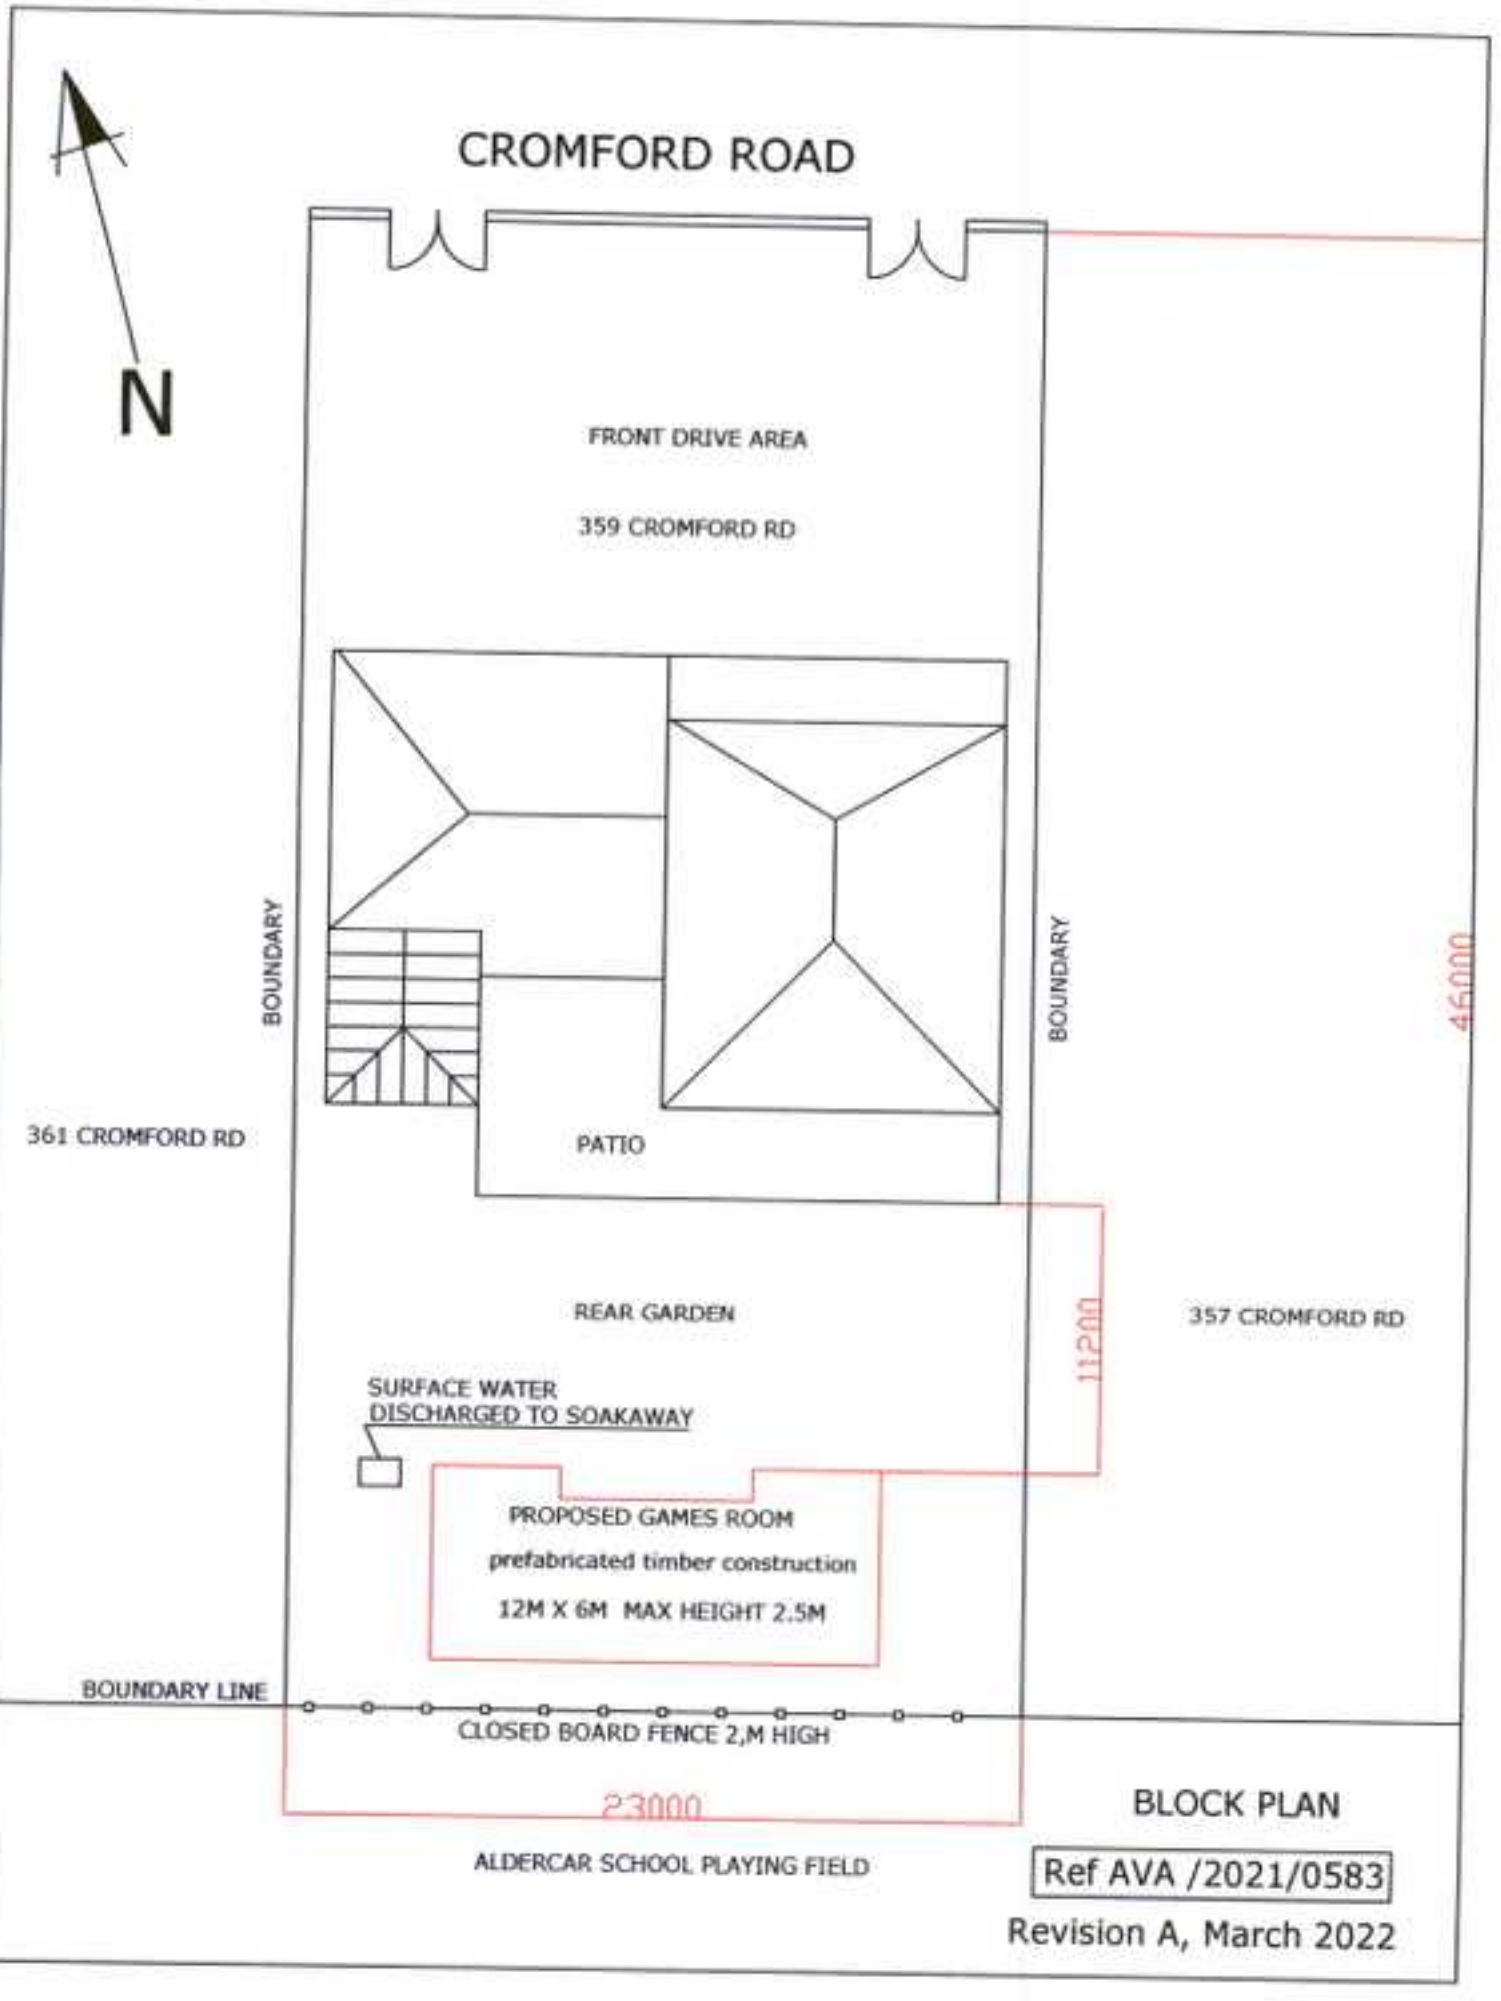
CROMFORD ROAD
N
FRONT DRIVE AREA
359 CROMFORD RD
BOUNDARY
BOUNDARY
361 CROMFORD RD
PATIO
45000
REAR GARDEN
357 CROMFORD RD
11200
SURFACE WATER
DISCHARGED TO SOAKAWAY
PROPOSED GAMES ROOM
prefabricated timber construction
12M X 6M MAX HEIGHT 2.5M
BOUNDARY LINE
CLOSED BOARD FENCE 2,M HIGH
23000
ALDERCAR SCHOOL PLAYING FIELD
BLOCK PLAN
Ref AVA /2021/0583
Revision A, March 2022