rev.	revision	date

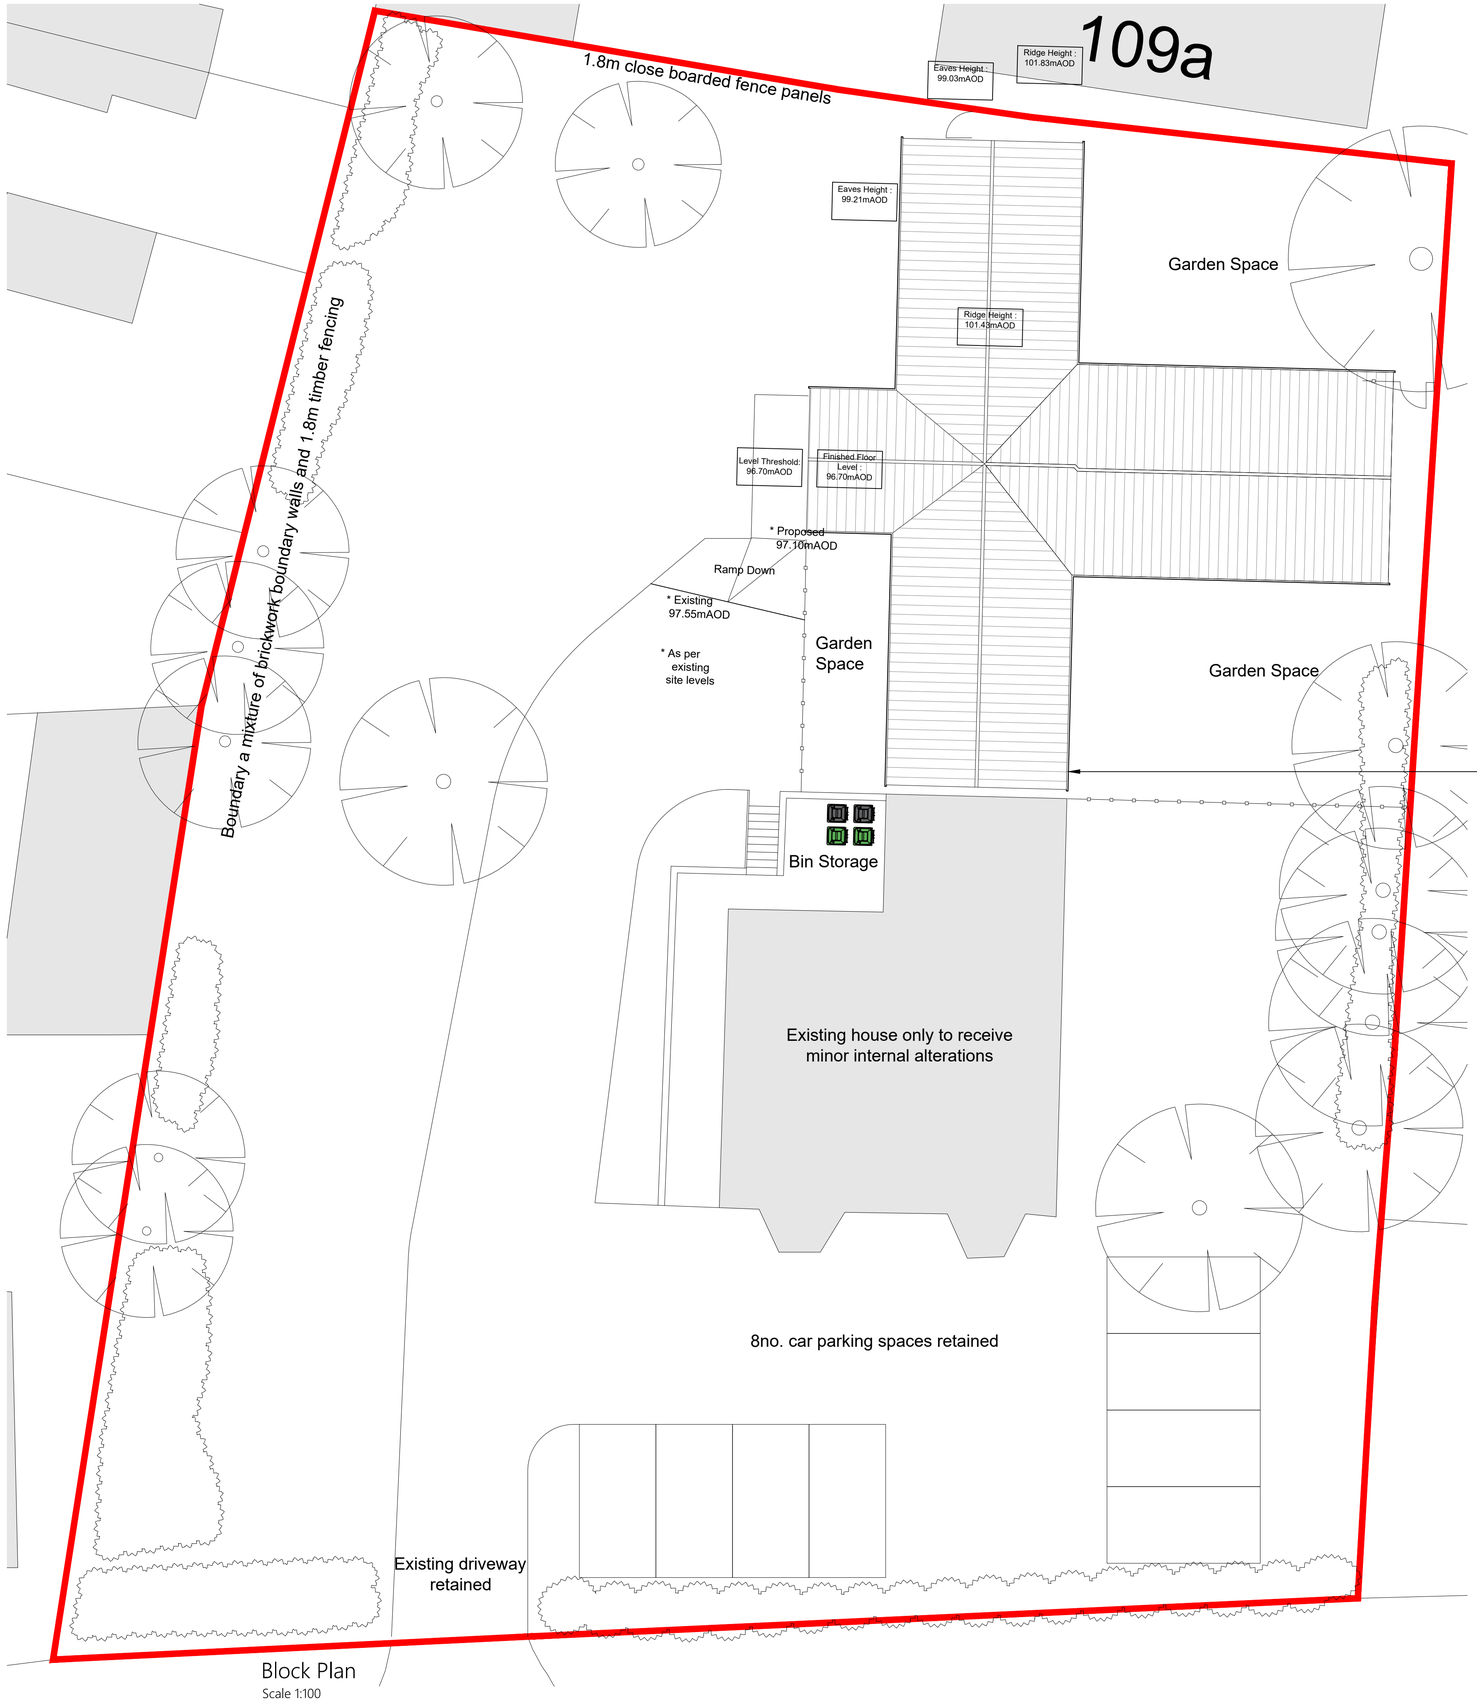

Block Plan
Scale 1:100

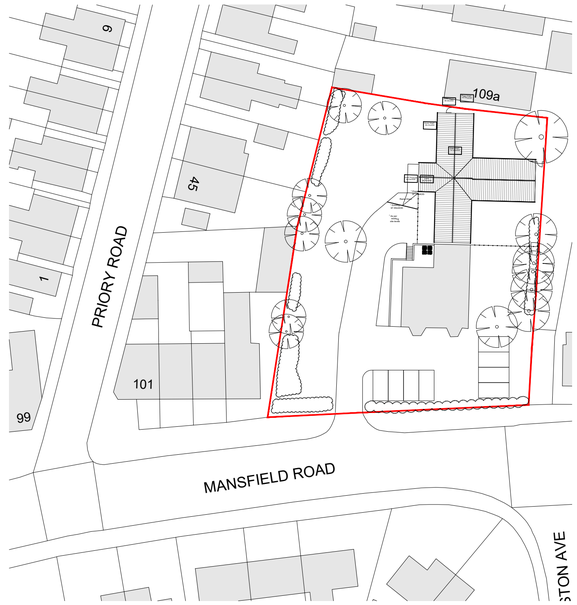

Location Plan
Scale 1:500

N

Scale Bar 1:500
0 25m 50m
10m 20m 30m 40m

Scale Bar 1:100
0 5m 10m
2m 4m 6m 8m

STATUS
For Planning

Wilson Architects Ltd.
Sparkhouse, Ropewalk, Lincoln, LN6 7DQ
01522 837232
info@wilsonarchitects.co.uk
www.wilsonarchitects.co.uk
Registered company no: 11600041 VAT Registration no: 328680578

CLIENT
CIMA Care Services

PROJECT
Proposed works to 109 Mansfield Road, Alfreton

TITLE
Block Plan and Proposed Site Layout

SCALE	DRAWN BY
1:100, 1:500 @ A1	JP

DRAWING NUMBER	REV
21,006-P-101	B