Remove Watermark
Wondershare PDFelement

Notes:
1. All Dimensions to be checked onsite Prior to Commencement

2. This drawing is to be read in conjunction with drawings 20Mel-1A to -7A

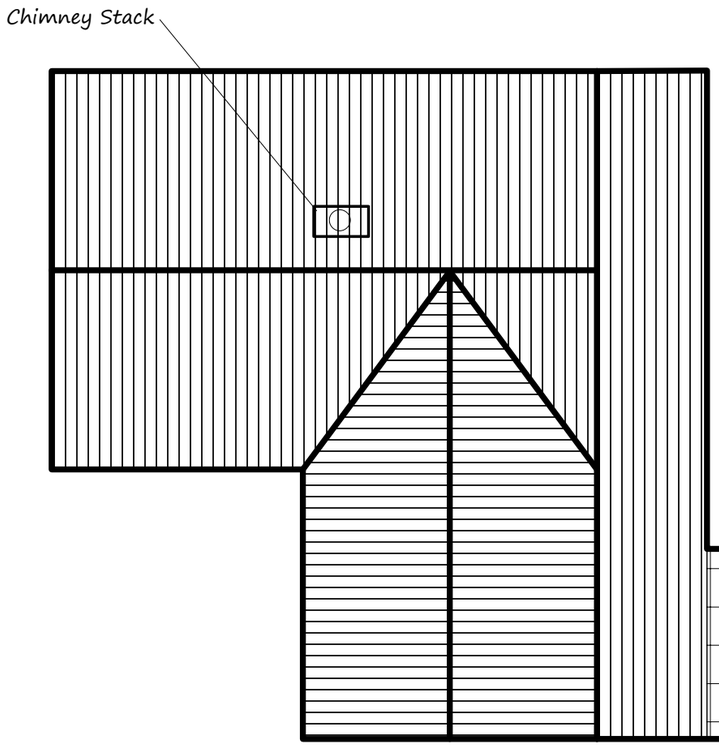

Existing Roof Plan

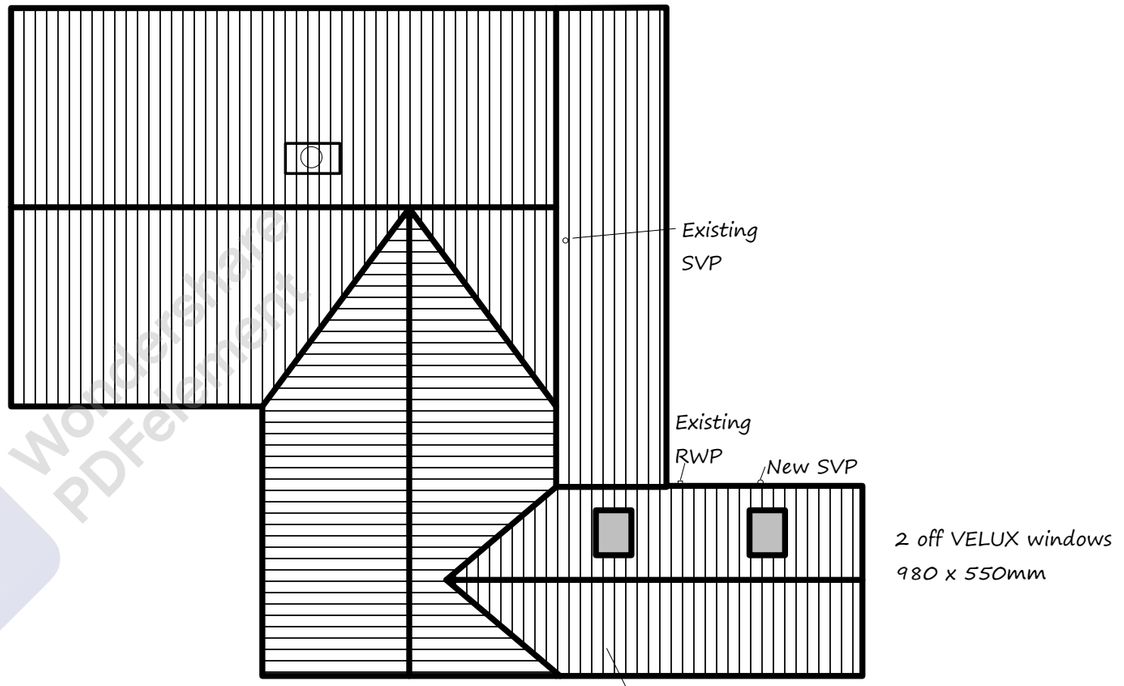

Proposed Roof Plan

	Mr & Mrs S J Ackroyd			
	TITLE: Proposed Extension at 20 Melbourn Close Roof Plan			
	SIZE A3	CAGE CODE	DWG NO 20Mel-2B	REV B
	SCALE 1:100		SHEET 1	