Remove Watermark
Wondershare PDFelement

Notes:
1. All Dimensions to be checked onsite prior to commencement

2. This drawing is to be read in conjunction with drawings 20Mel-1A to -7A

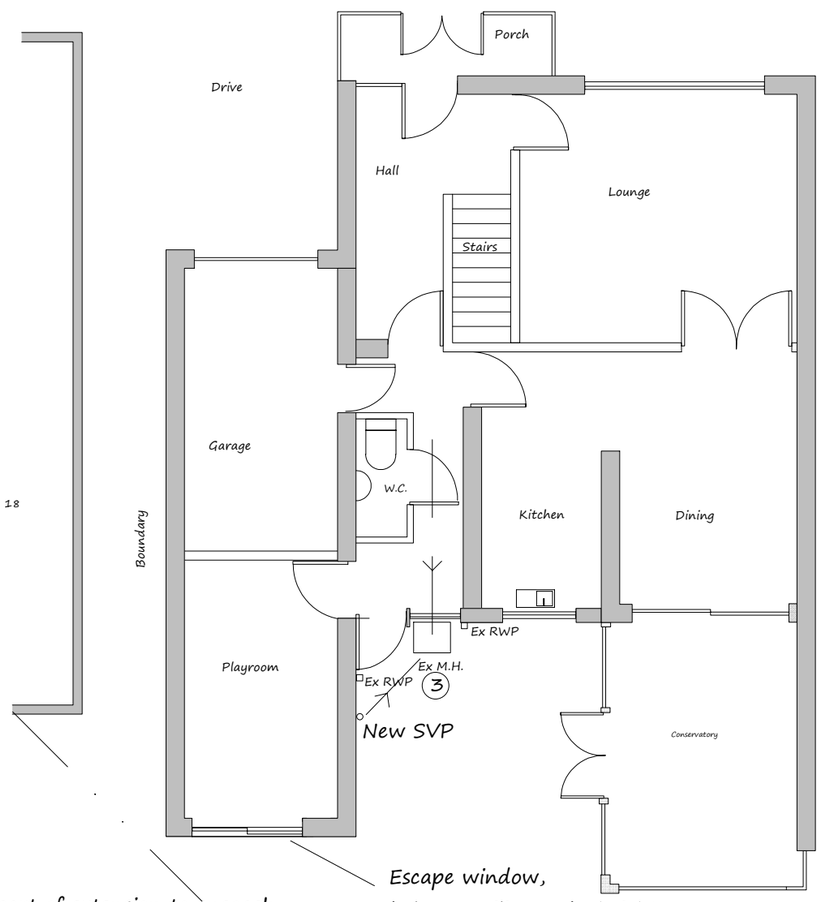

No part of extension to encoach 45 degree sight line taken from first floor window of adjacent property

Escape window, balcony railing to be height >1100mm above finished floor, gap between railings <100mm



New wall to be tied to exisintg using furfix wall starter or similar

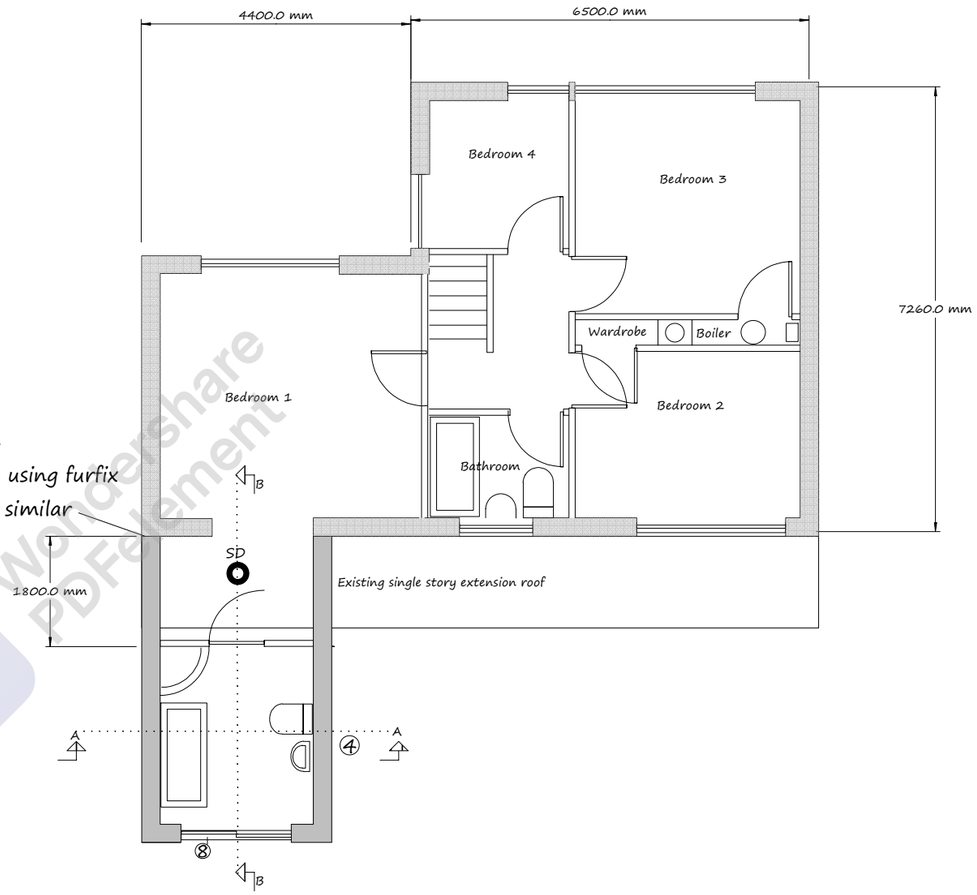

Key: SD - Smoke Detector

Mr & Mrs S J Ackroyd

TITLE
Proposed Extension at 20 Melbourn Close
Proposed Floor Plan

SIZE	CAGE CODE	DWG NO	REV
A3		20 Mel-5B	B

SCALE 1:100 SHEET 1