Remove Watermark
Wondershare PDFelement

Notes:
1. All Dimensions to be checked onsite prior to commencement

2. This drawing is to be read in conjunction with drawings 20Mel-1A to -7A

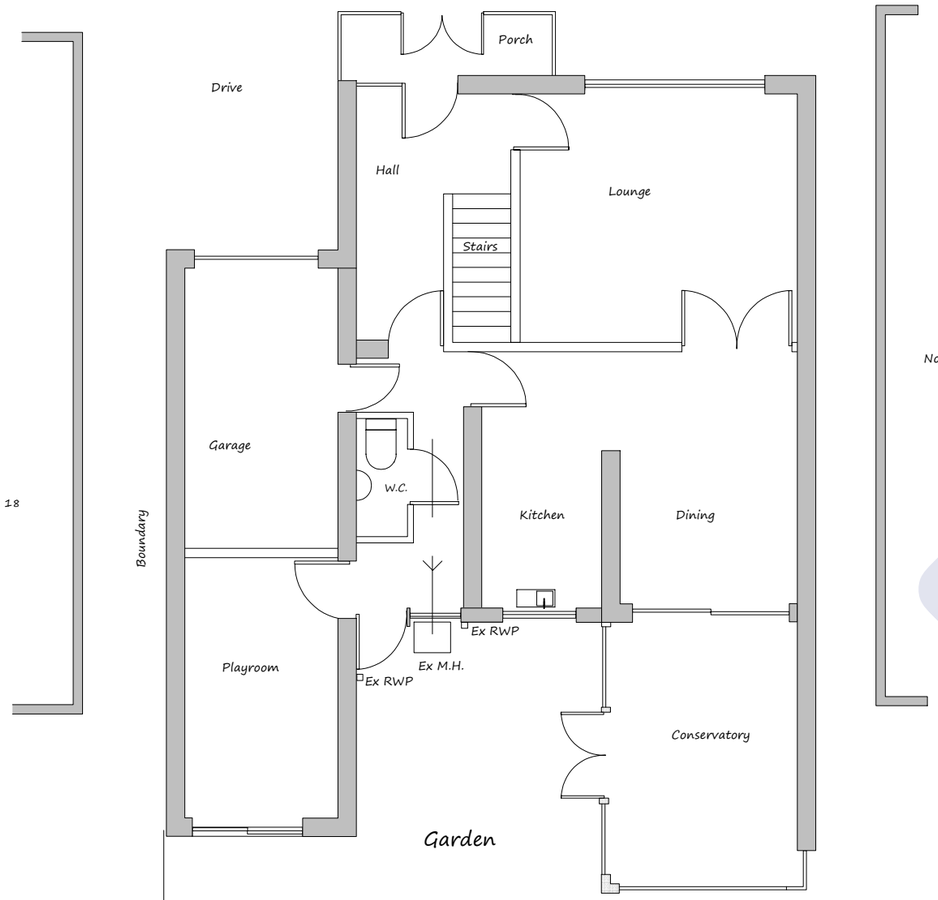

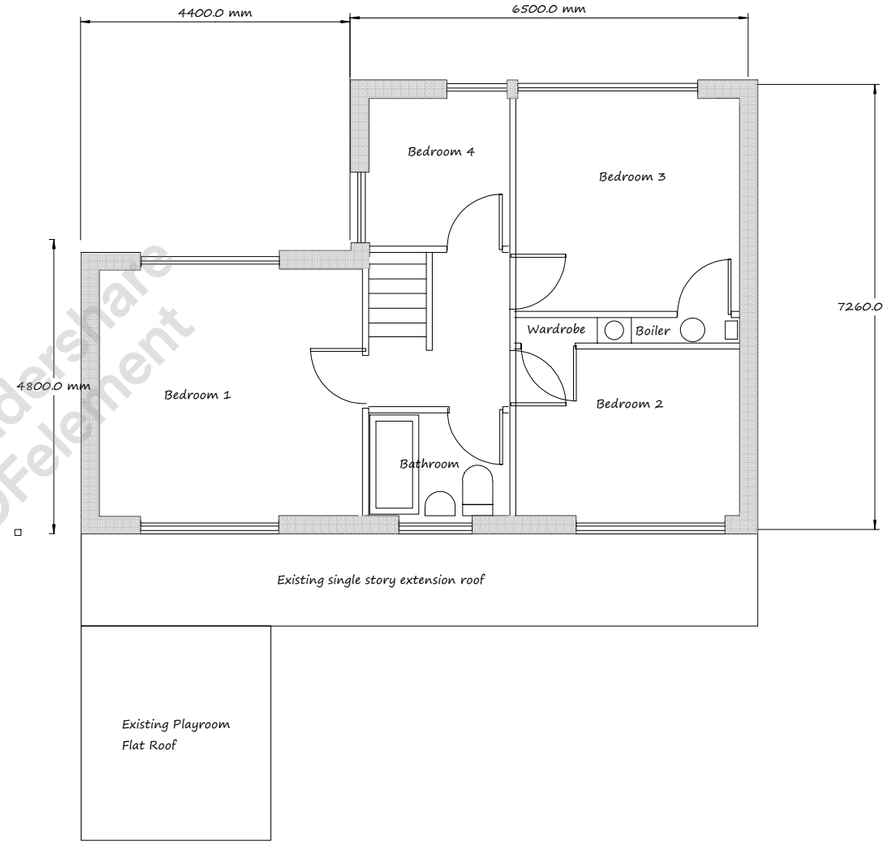

Mr & Mrs S J Ackroyd

TITLE
Proposed Extension at 20 Melbourn Close
Existing Floor Plan

SIZE	CAGE CODE	DWG NO	REV
A3		20Mel-4B	B

SCALE 1:100 SHEET 1