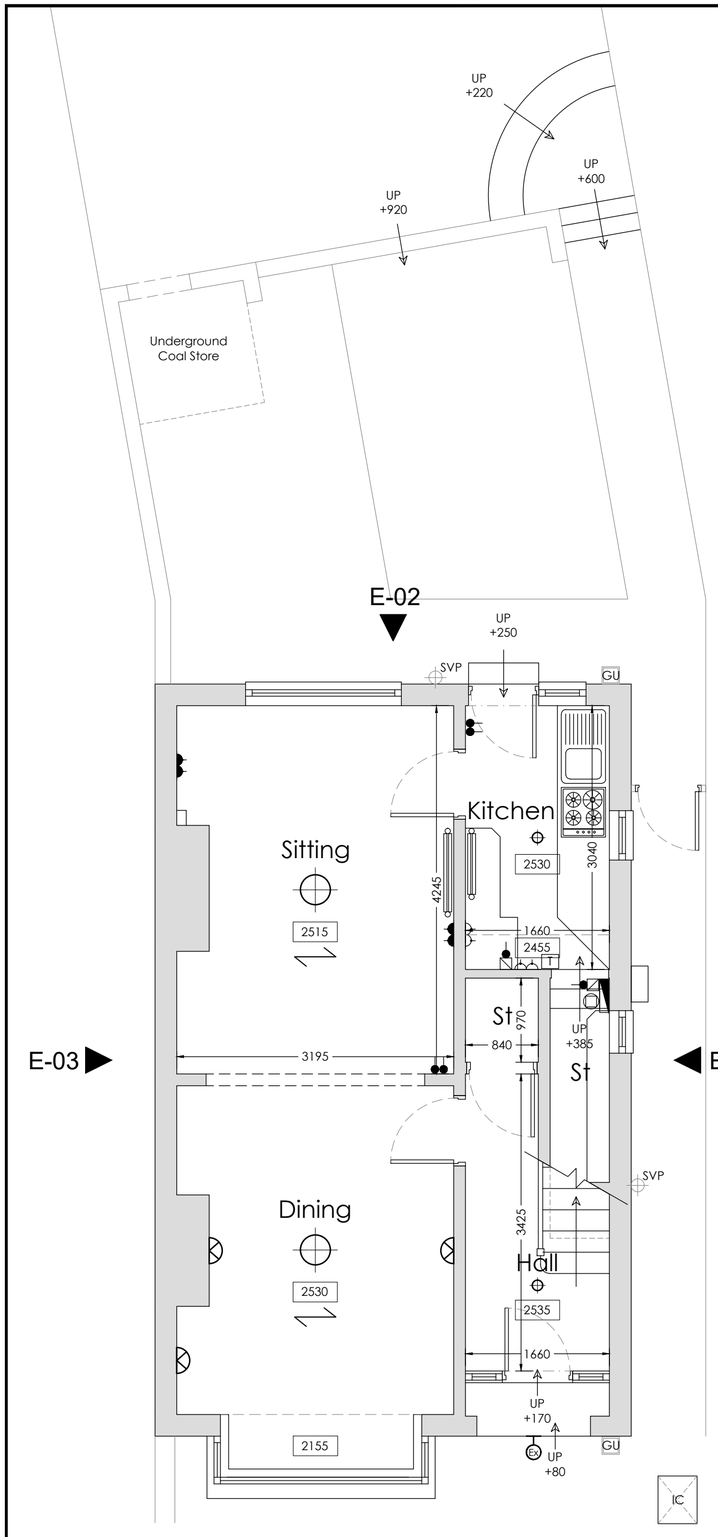

Ground Floor Plan
as EXISTING 1:50

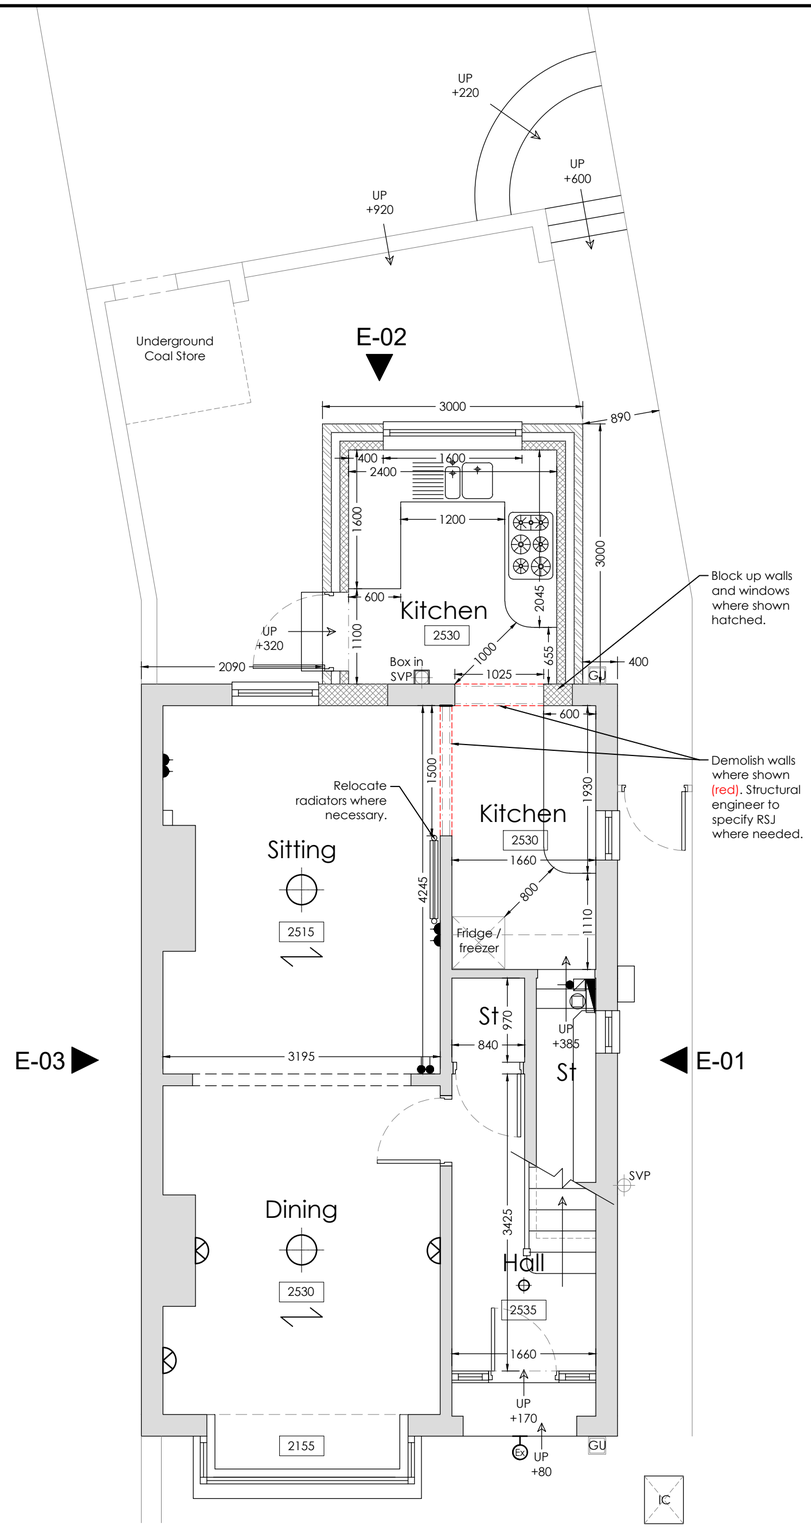

Ground Floor Plan
as PROPOSED 1:50

SYMBOLS LEGEND

POWER	
Single / Double	13 amp Switched Socket Outlet Above Worktop
Single / Double	13 amp Switched Socket Outlet Low Level
Single / Double	13 amp Switched Socket Outlet High Level
	Electrical Distribution Board
	Switched fused spur
	Unswitched Fused Spur
	Incoming Electric Mains
COMMS / DATA	
	Data Socket
	PDQ / BT Single Socket
	BT Single socket
BT	Telecomms Panel
WIFI	Wifi Box Panel
tv	TV Aerial Socket Outlet
SERVICES	
	Incoming Cold Water Mains and Stop Cock
G	Gas Mains
	Water Meter
T	Heating Thermostat
	Radiators (Various Sizes)
H	Storage Heater
B	Wall Mounted Boiler
KP	Burgular Alarm Key Pad
	Joist Span Direction

LIGHTING SYMBOLS

	Recessed LED Downlighter
	Recessed Adjustable Spotlight
	Recessed fixed luminaire
	Small Ceiling Mounted Pendant Light
	Light Ceiling Mounted Pendant Light
	Wall Mounted Light Fitting
	Spotlight
	Directional Spotlight
	Track Mounted Display Spotlight
Ex	Exterior Light Fitting
	Light Switch
2	2 Way Light Switch
D	Dimmable Light Switch
	Pull Cord Light Switch
	Exposed Fluorescent Strip Light
	Single Fluorescent Strip Light (with cover)
	Twin Fluorescent Strip Light (with cover)
	Exposed Twin Fluorescent Strip Light

DO NOT SCALE - Use only written dimensions. All dimension must be verified prior to the works being put into hand and any discrepancies reported to the originator.

This drawing is copyright and shall not be reproduced not used for any other purpose without the written permission of Parker Liddle Architecture.

This drawing must be read in conjunction with all other related drawings and it is the contractors responsibility to ensure full compliance with the Building Regulations.

Drawing to be used only as described in the drawing status below

Rev B - KB - 16.03.22 - Minor amends to kitchen layout with additional dimensions added for kitchen design purposes.
Rev A - KB - 25.02.22 - Proposed plan amended with changes by client.

STATUS:	FEASIBILITY		
DWG NO:	1045-01	REVISION:	B
CLIENT:	Bell		
PROJECT:	86 Spencer Road, Belper, Derby, DE56 1HW		
TITLE:	Single Storey Rear Extension Ground Floor Plan as EXISTING & PROPOSED		
DRAWN BY:	KB	PAPER SIZE:	A2
SCALE:	1:50	DATE:	29.01.22

PARKER LIDDLE ARCHITECTURE
TIBSHELF, ALFRETON
DERBYSHIRE
Tel: 01773 292009
plarchitecture.co.uk / mail@plarchitecture.co.uk