S.G ARCHITECTURAL DESIGN
Tel: 07817034426. sgarchitecturaldesign@gmail.com.
www.sgarchitecturaldesign.com

The Stables, Jacksons Lane, Heage, Belper,
Derbyshire, DE56 2AA

RETROSPECTIVE PLANNING APPLICATION
CHANGE OF USE OF PREVIOUSLY PASSED GARAGE TO BEAUTY SALON
03 - BLOCK PLAN

SG PROJECT NO.	PAPER SIZE	DRAWN BY
265	A2	SG

REVISION: PLANNING

SCALE(S): 1:200

Drawing measurements shall not be obtained by scaling. Verify all dimensions prior to construction. Immediately report any discrepancies on this document to SG ARCHITECTURAL DESIGN.

REV.	DESCRIPTION	DATE	BY	CHK'D
P1	FIRST ISSUE	19-03-2022	SG	SG

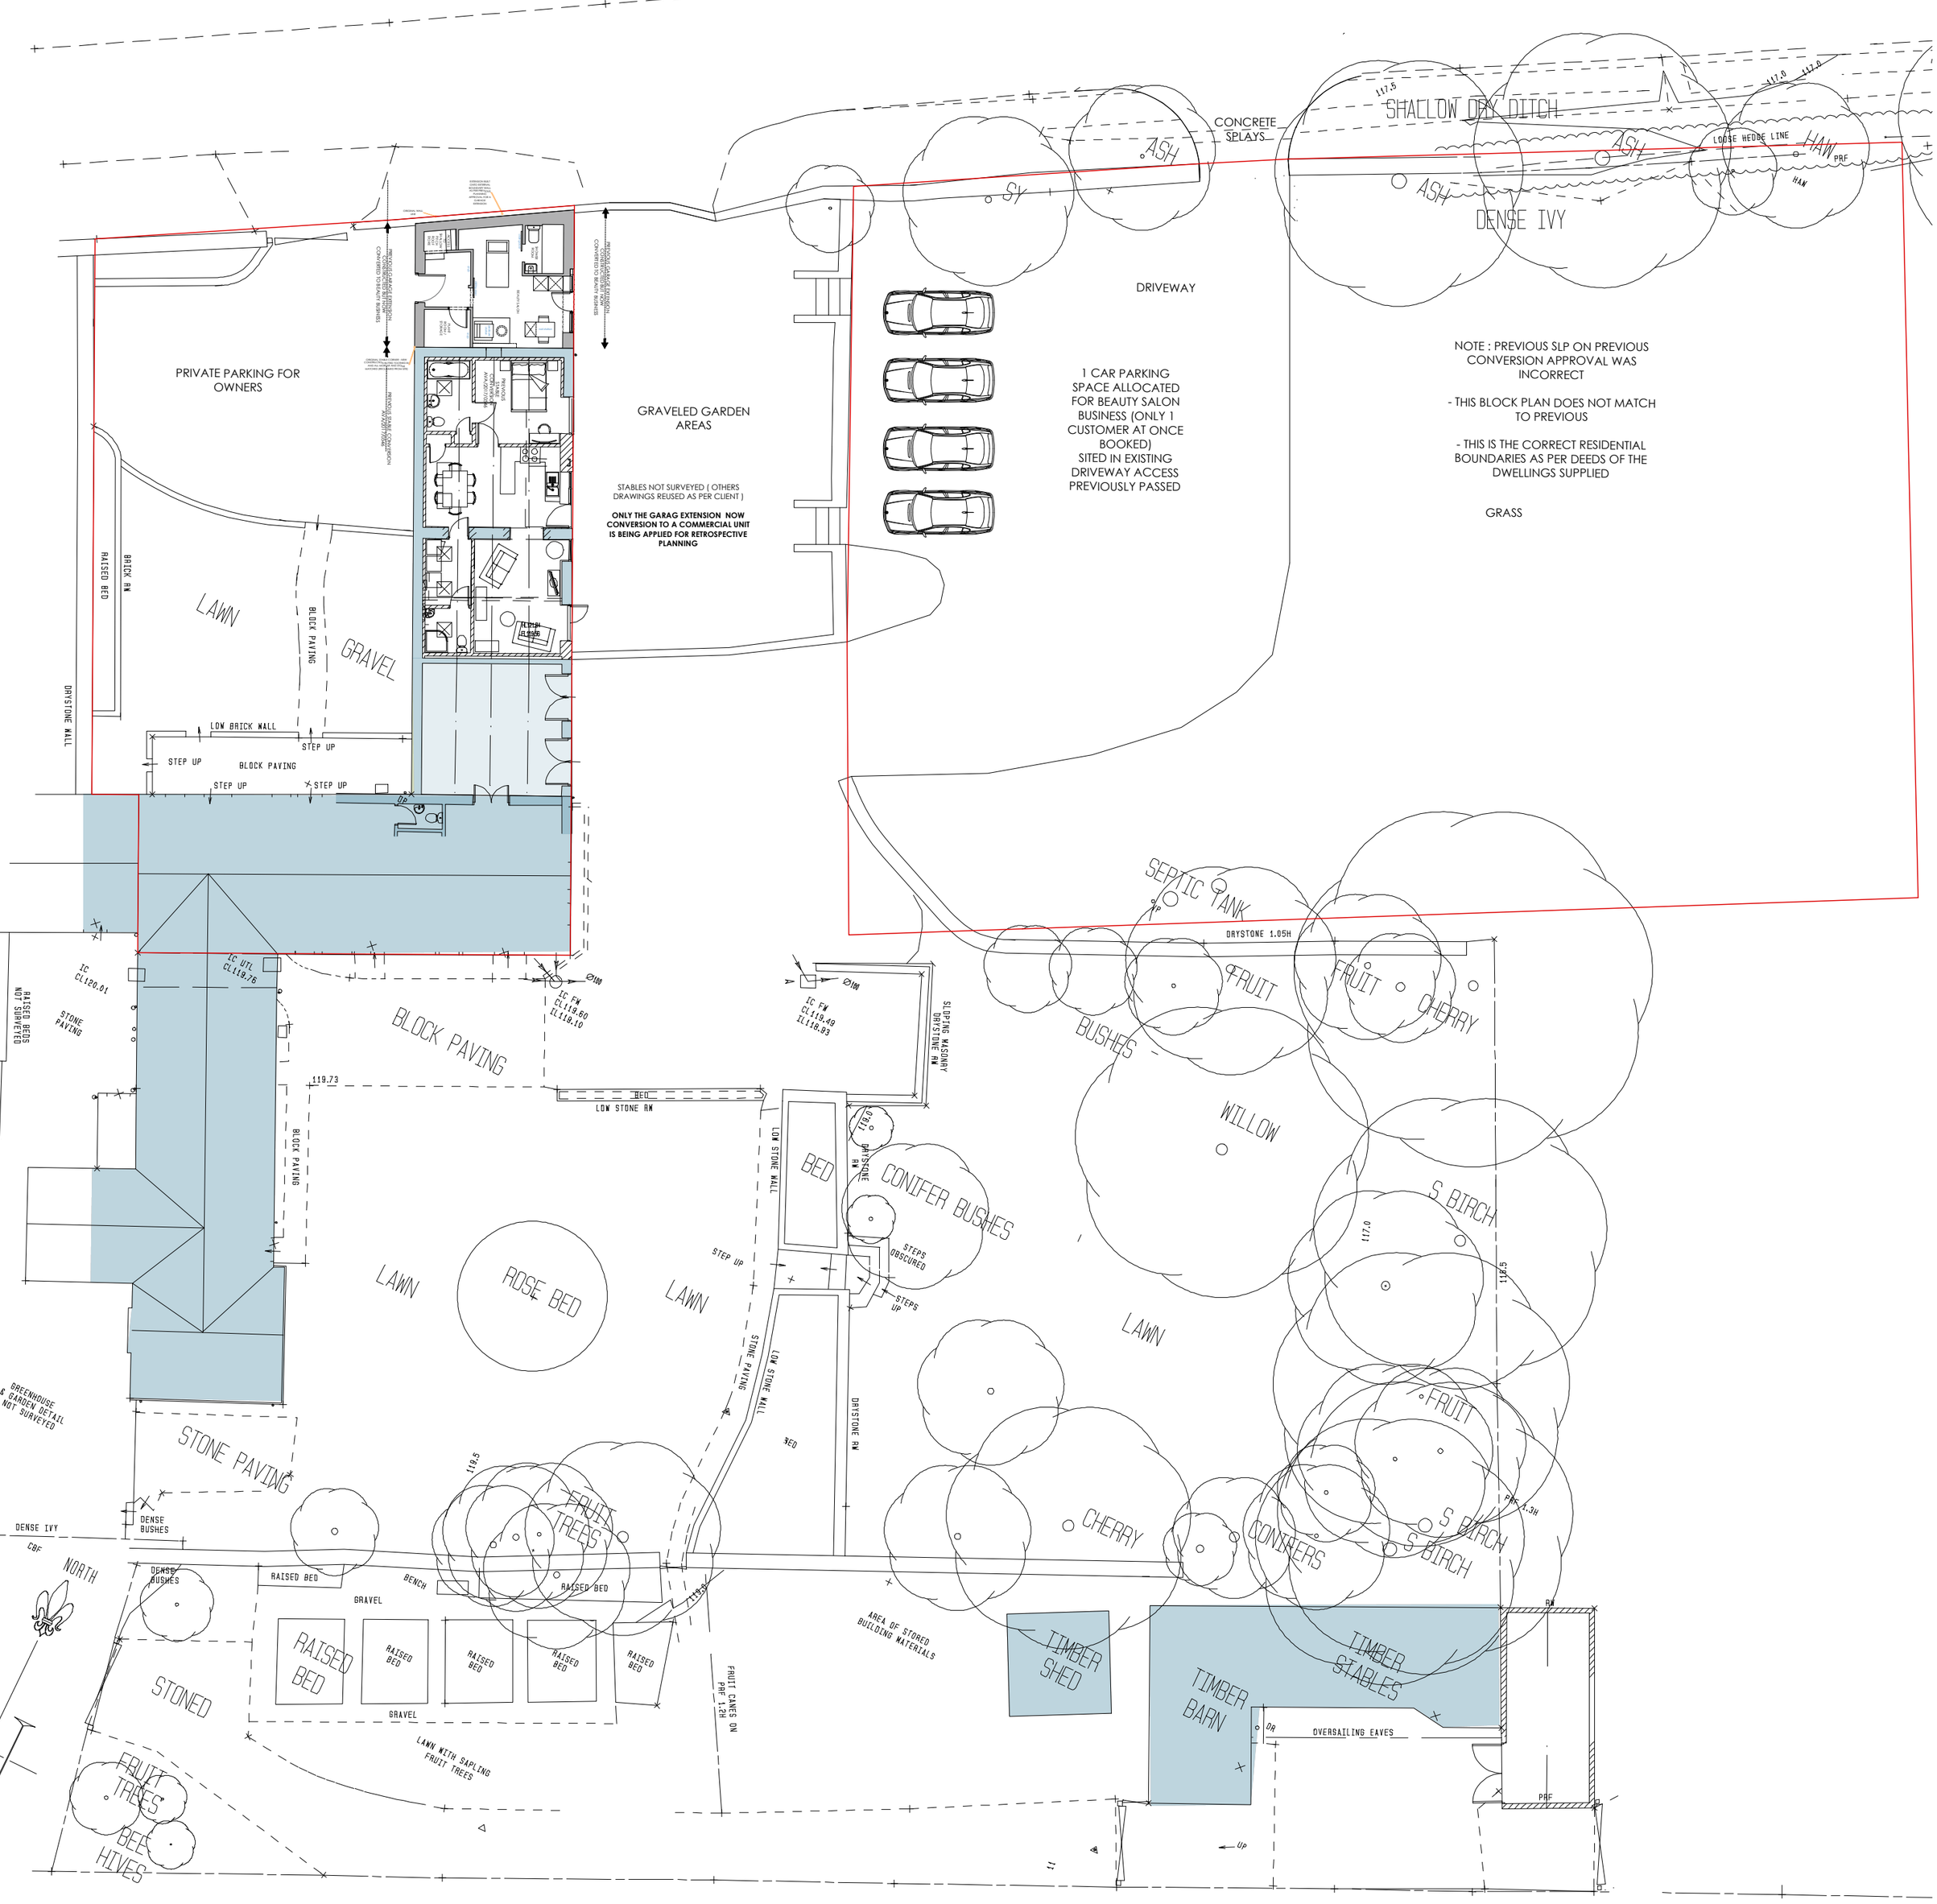

AGRICULTURAL LAND
LEASED TO OTHERS