Existing Blacksmiths Barn DES62RB Plans.

Scale 1:50 Feb/March 2022.

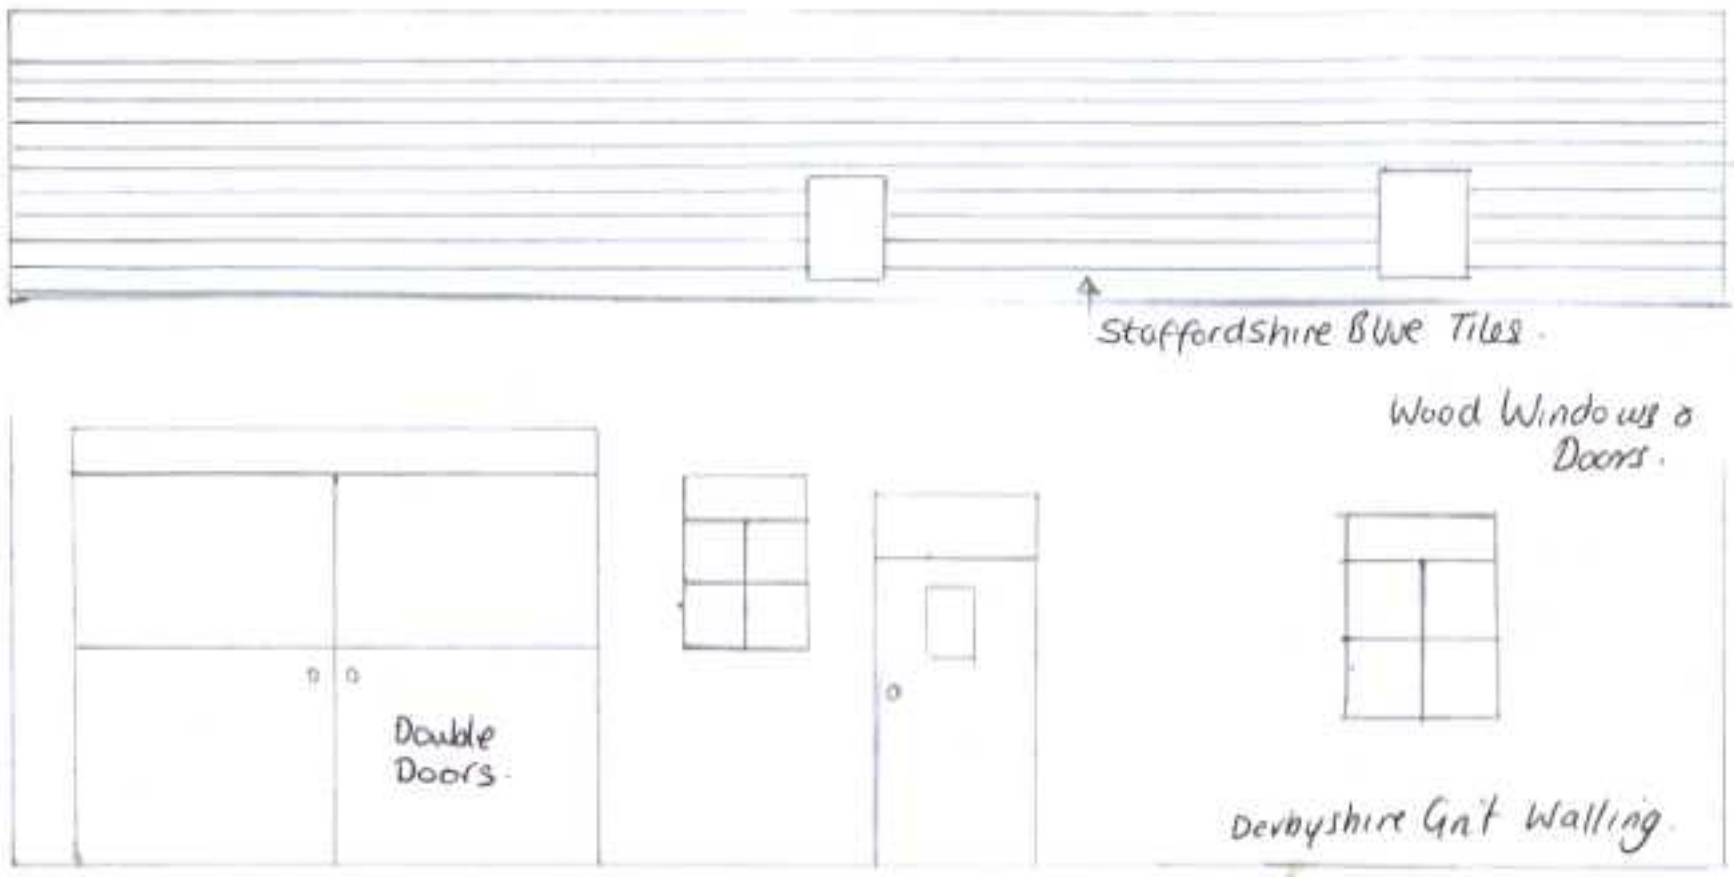

East Elevation

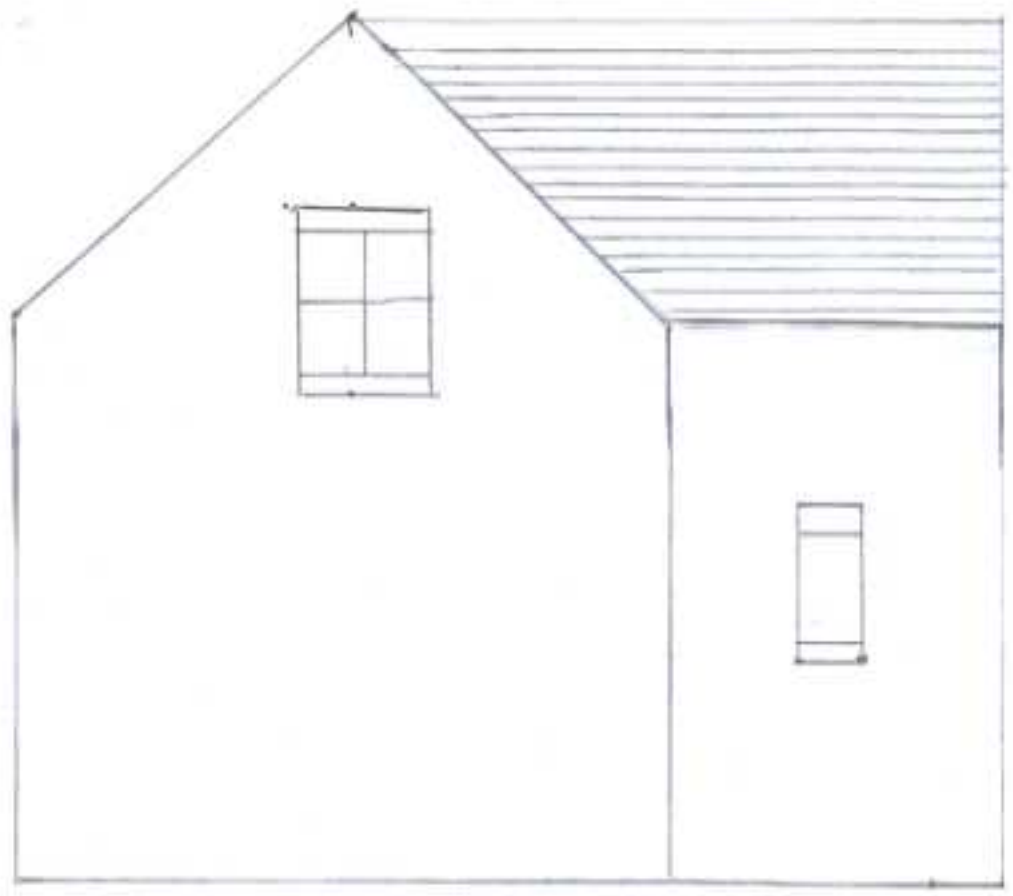

North Elevation



West Elevation

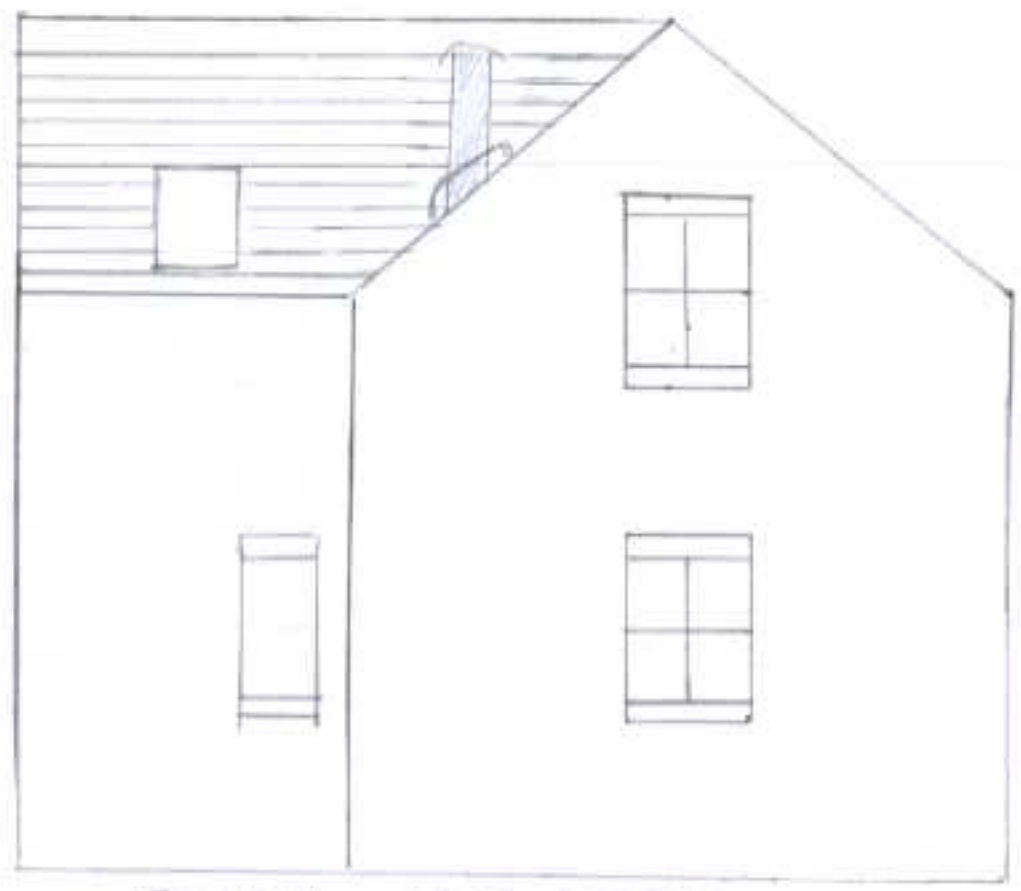

South Elevation.