FLOOR PLANS FOR EXISTING BLACKSMITHS BARN DE562RB SCALE 1:50

GROUND FLOOR

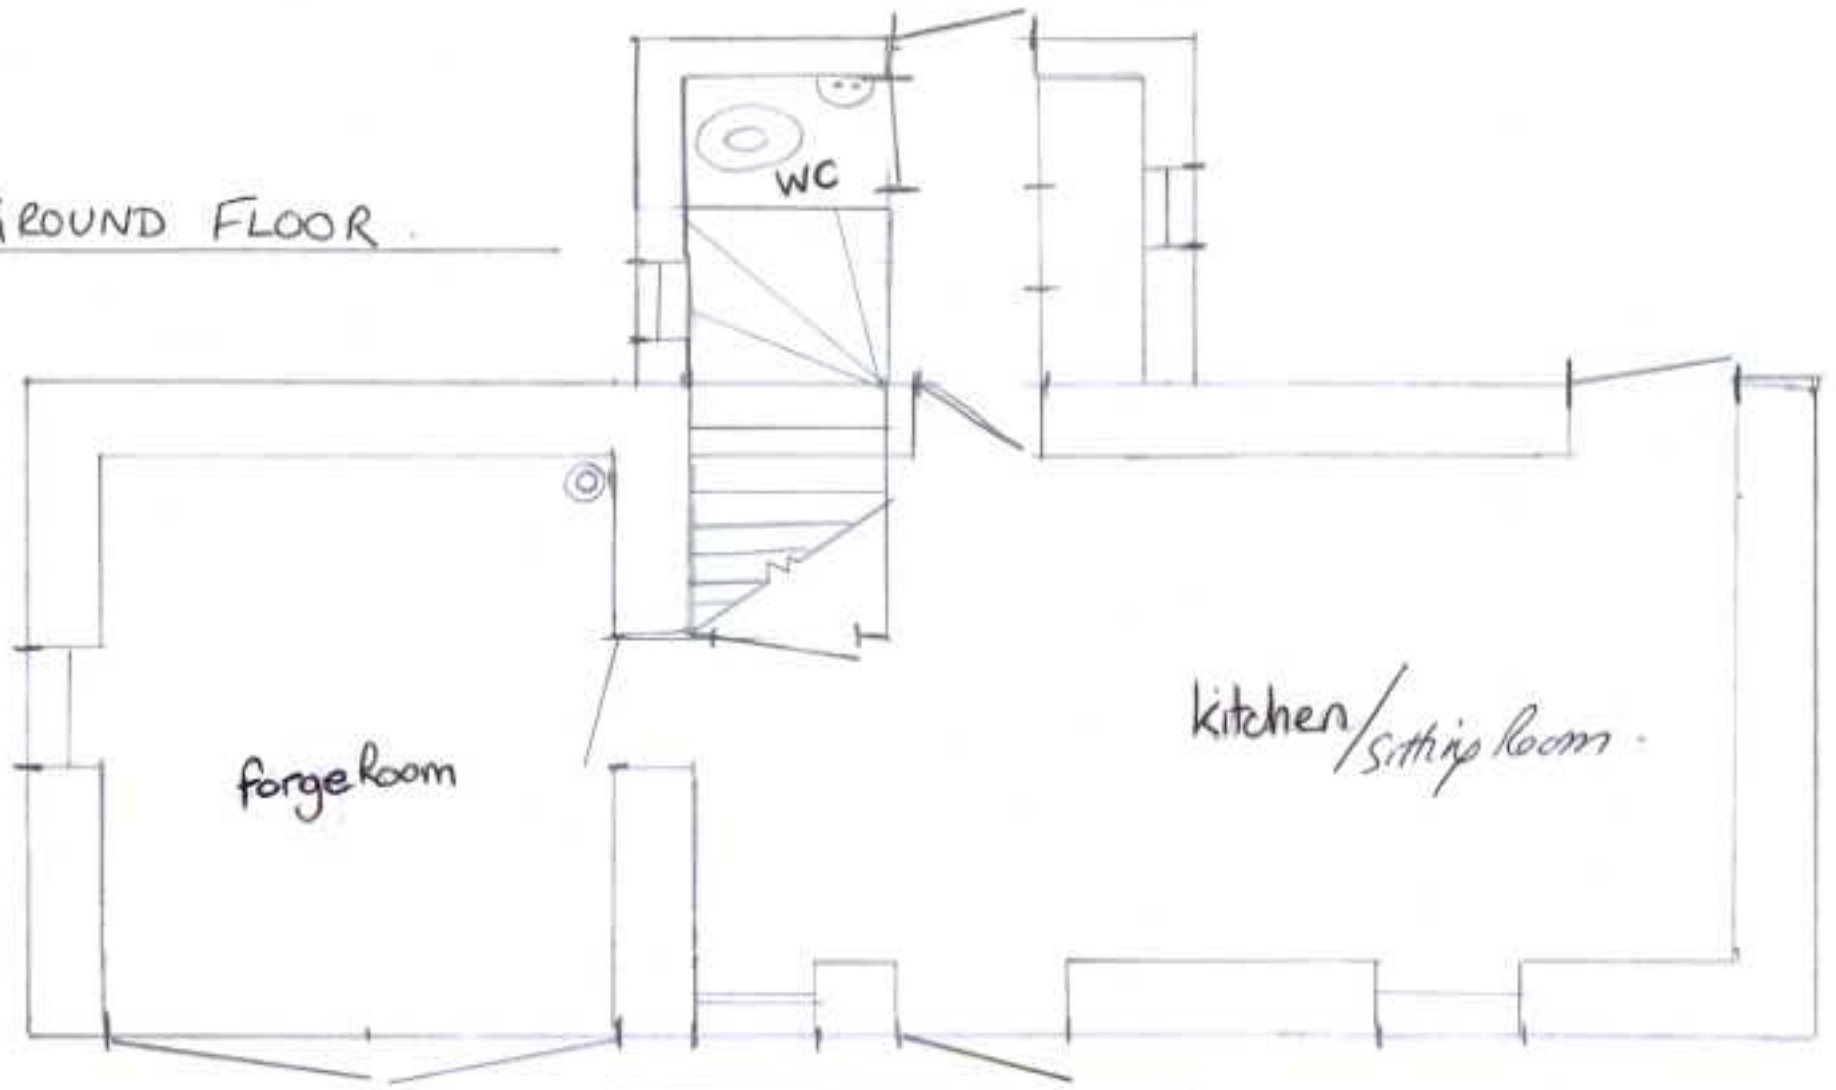

FIRST FLOOR

