PROPOSED ELEVATION DRAWING OF THE EXTENSION TO THE EAST ELEVATION OF BLACKSMITHS BARN.

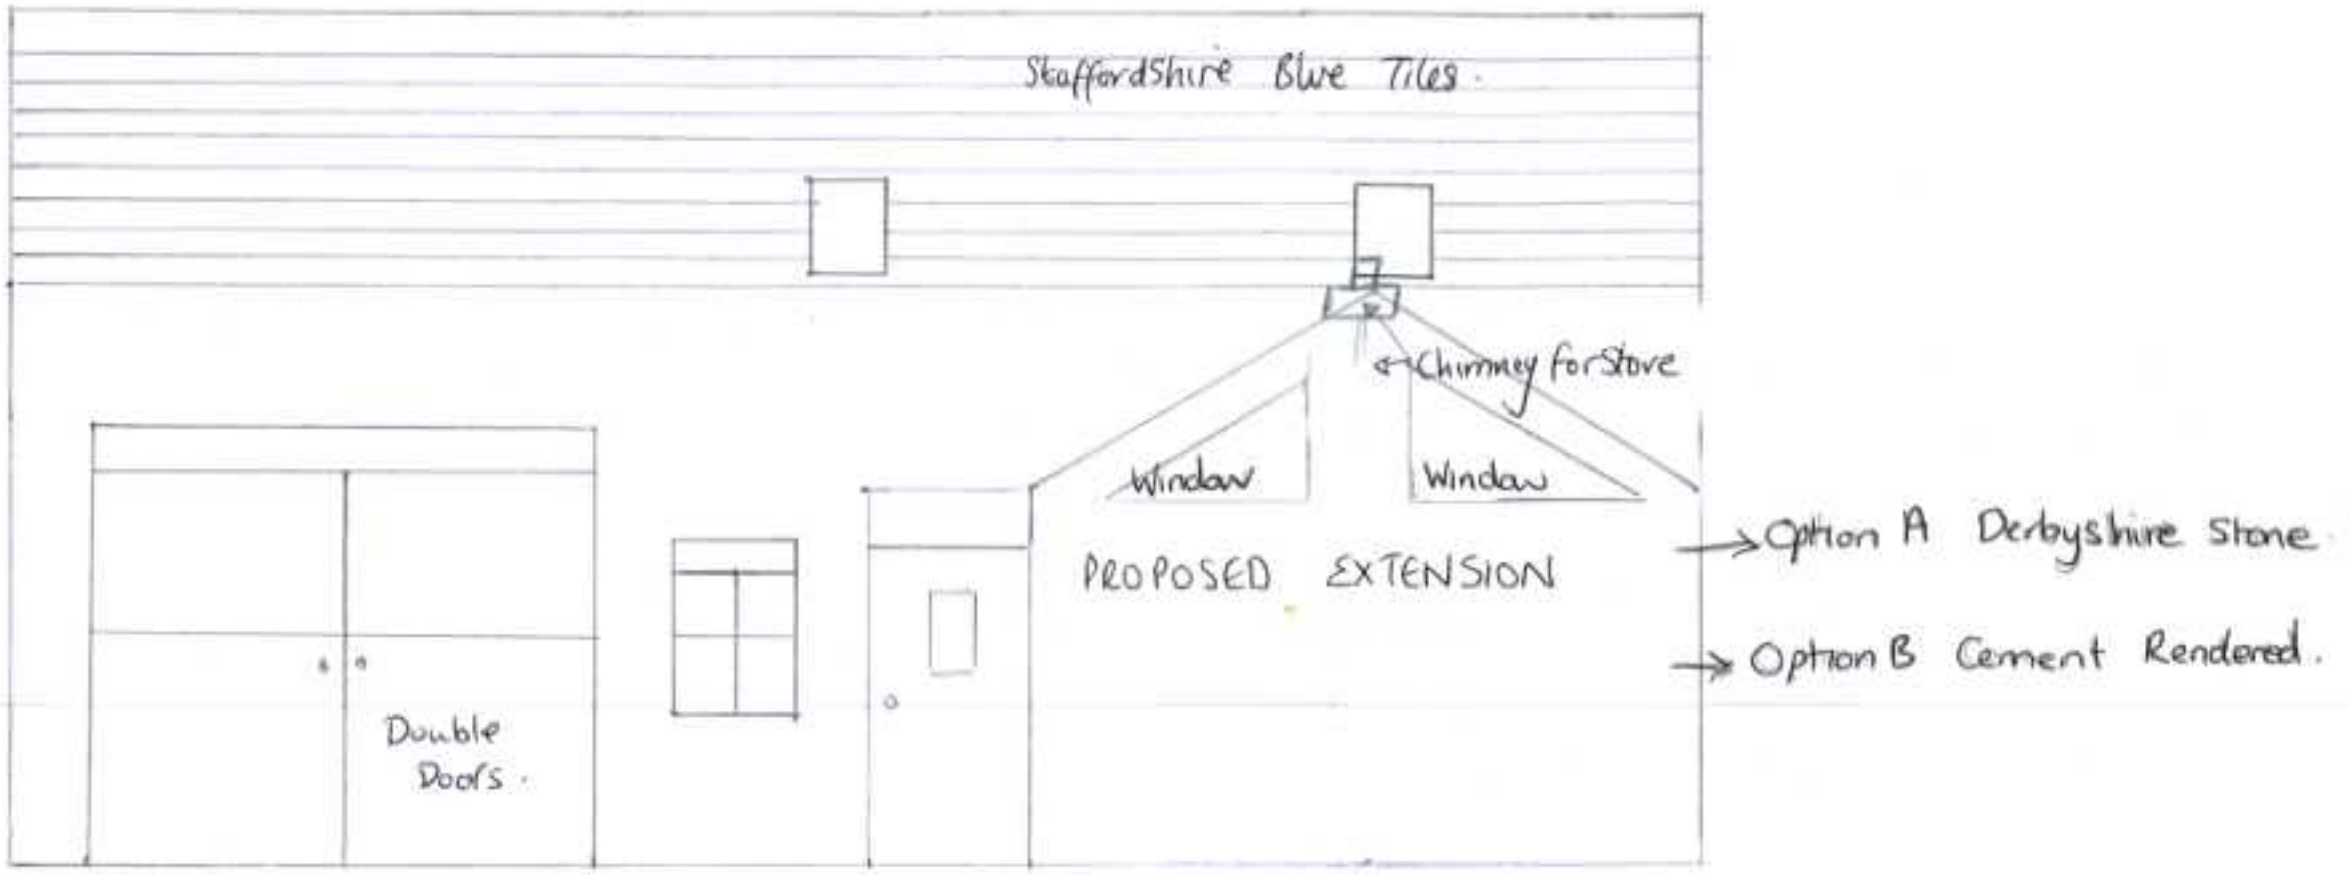


EAST ELEVATION

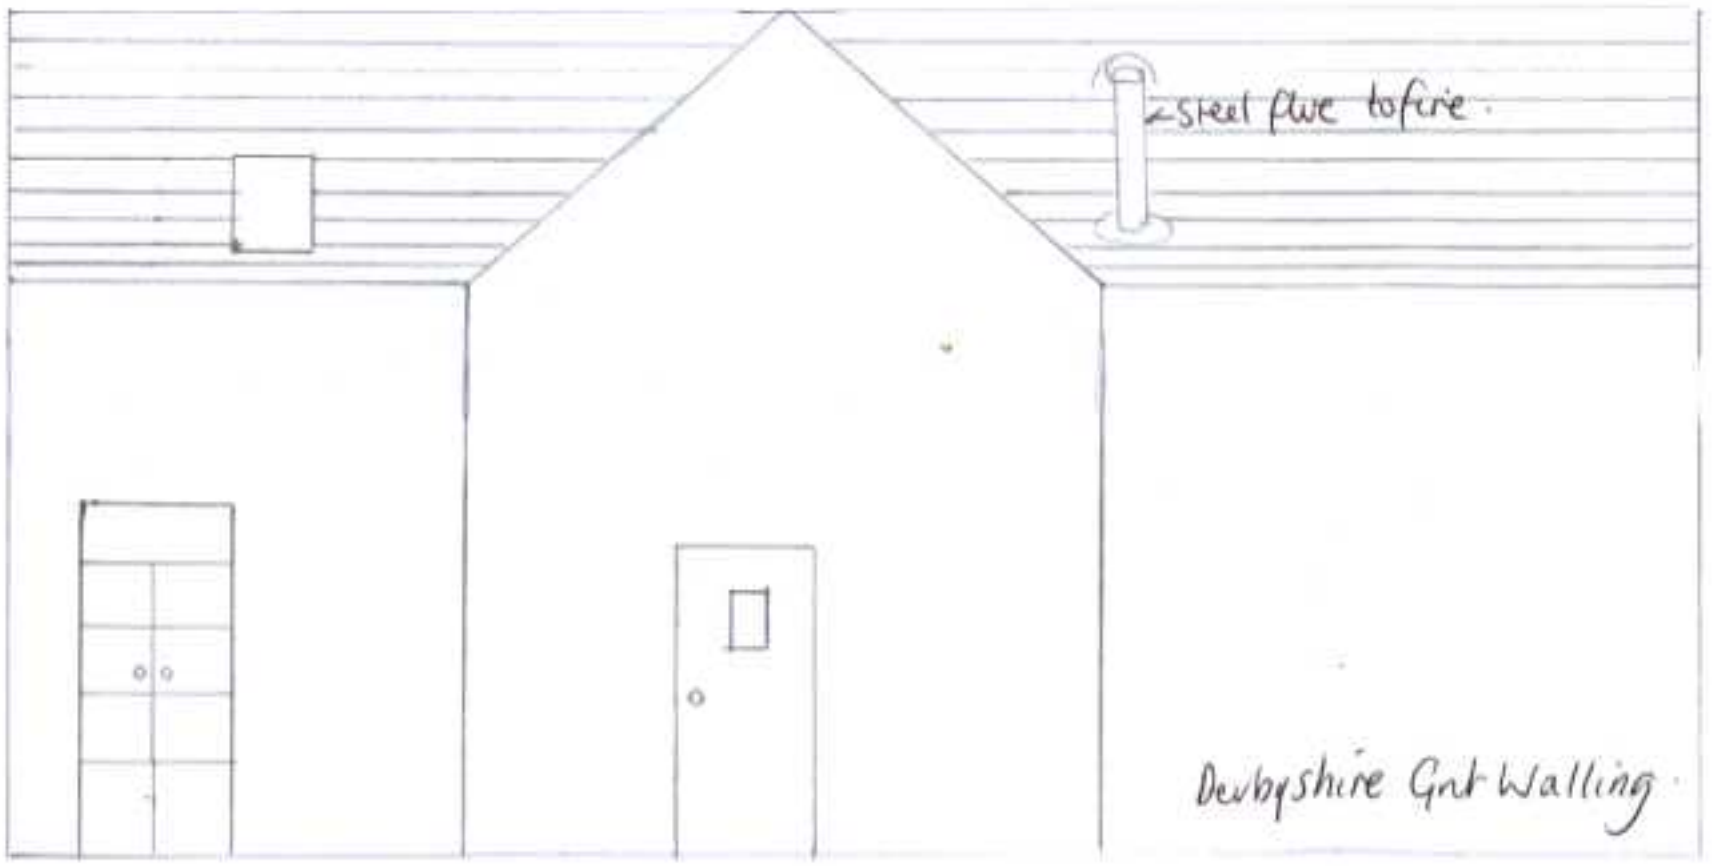


WEST ELEVATION.