PROPOSED ELEVATION OF THE EXTENSION AT BLACKSMITHS BARN

SCALE 1:50

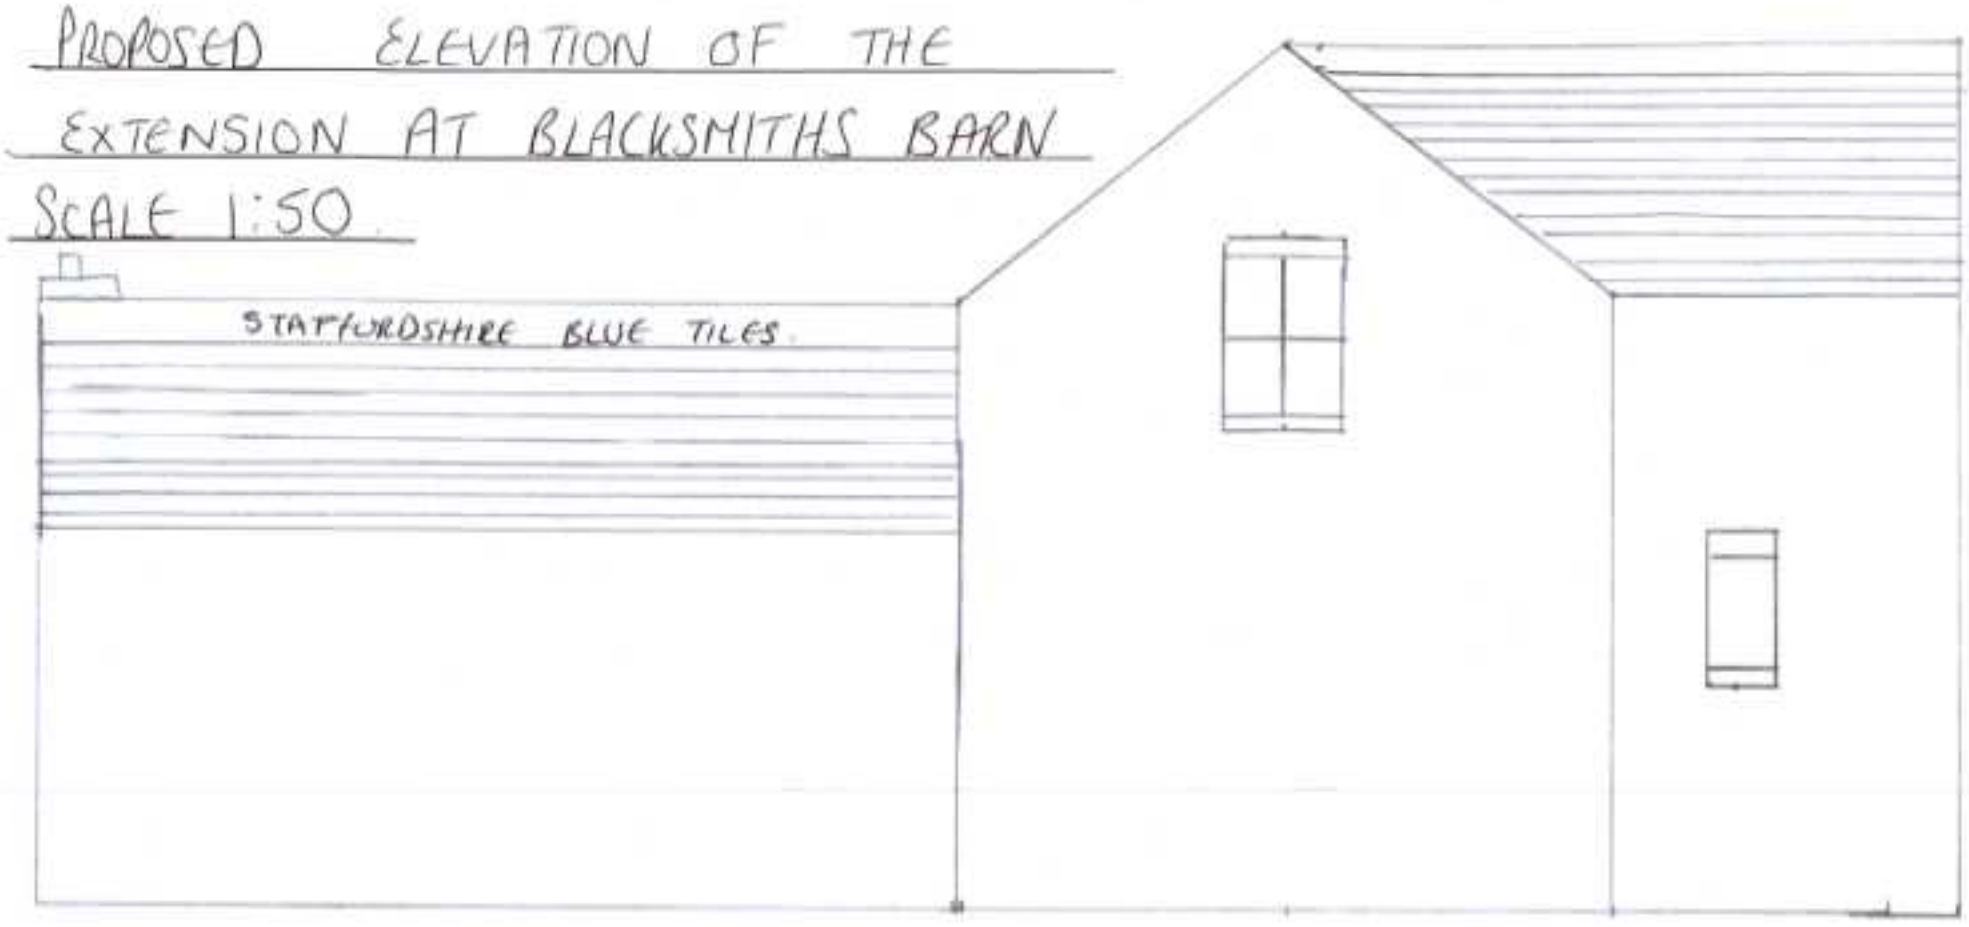

NORTH ELEVATION

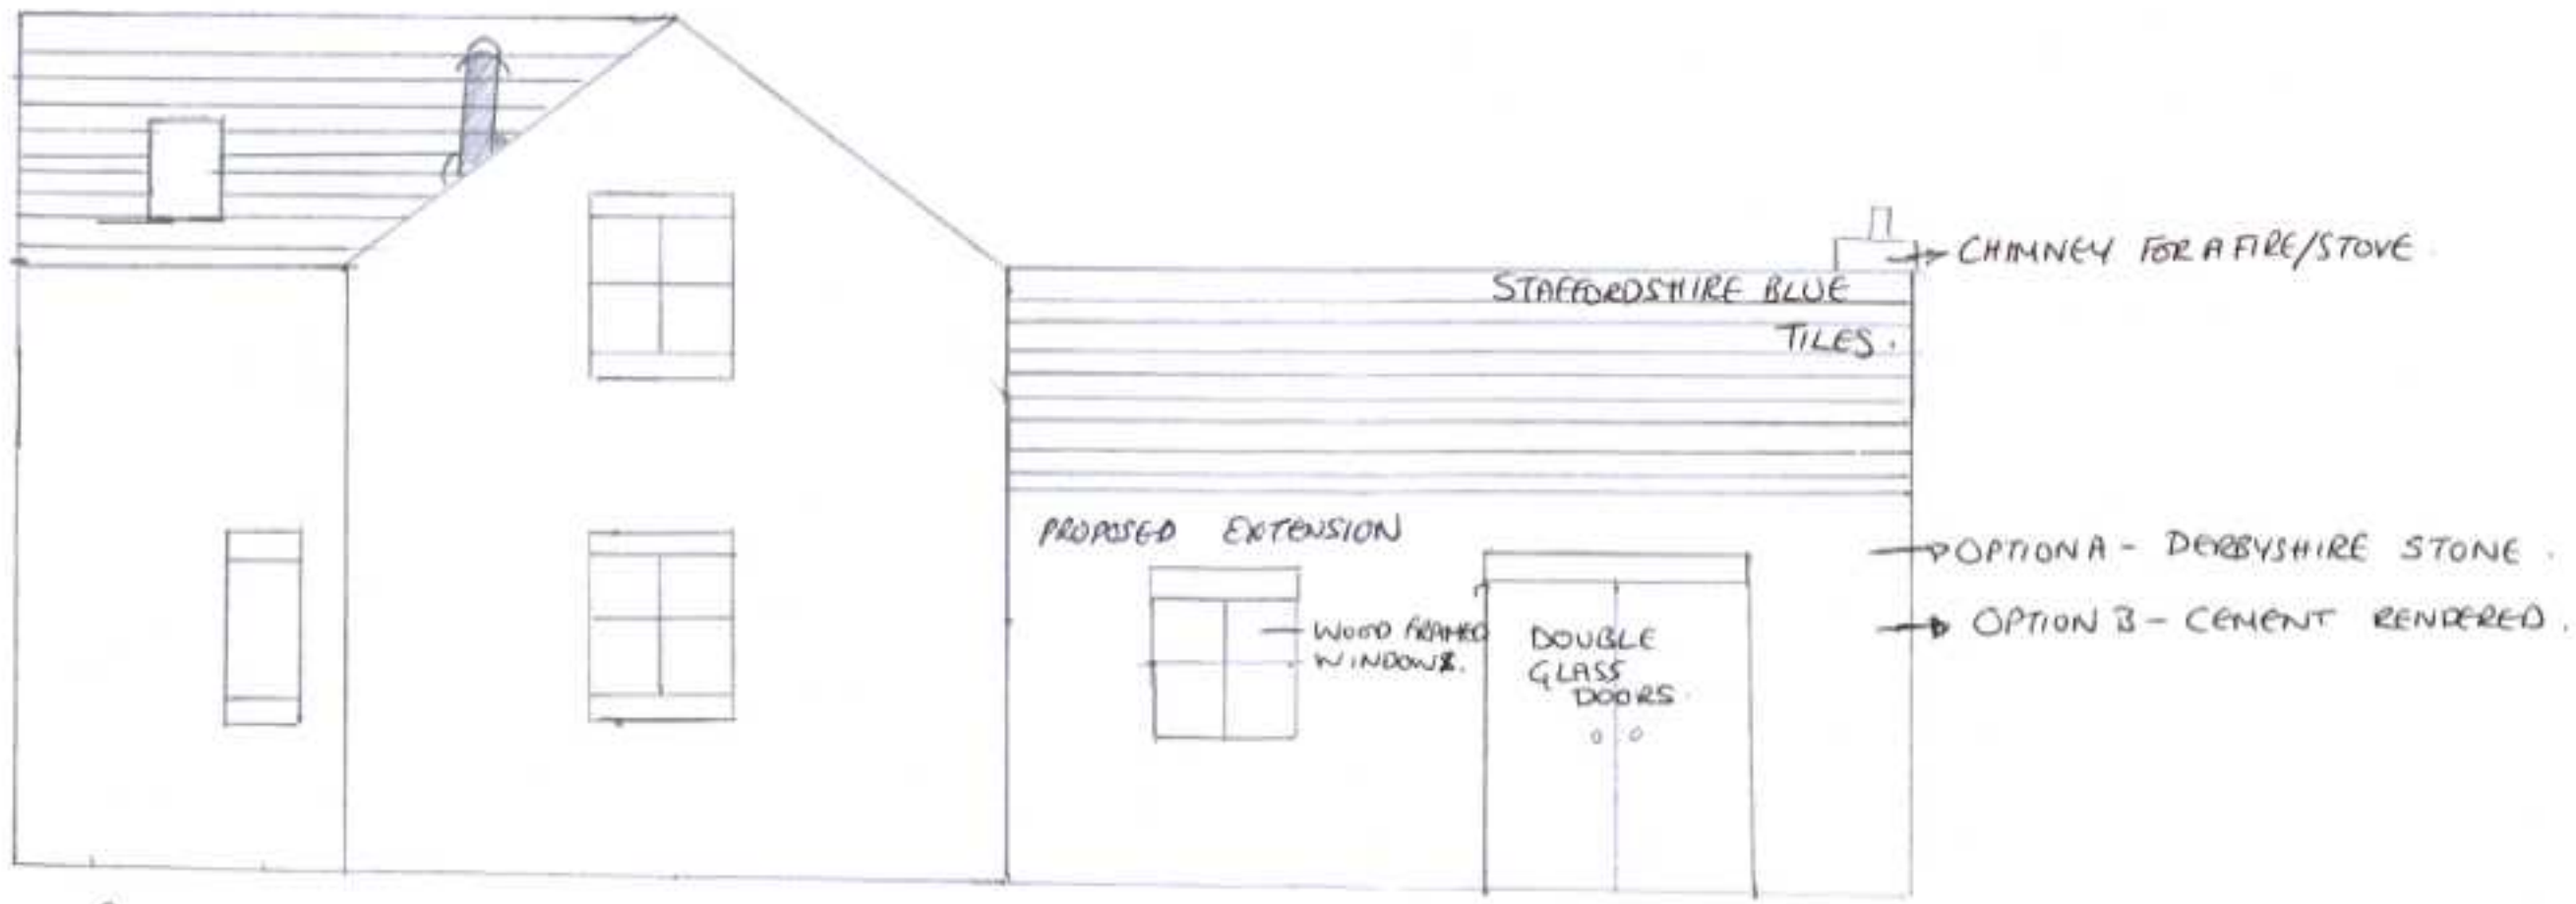

SOUTH ELEVATION.