FLOOR PLAN FOR THE PROPOSED EXTENSION AT BLACKSMITHS BARN DE562RB

SCALE 1:50

PROPOSED SINGLE STOREY EXTENSION.

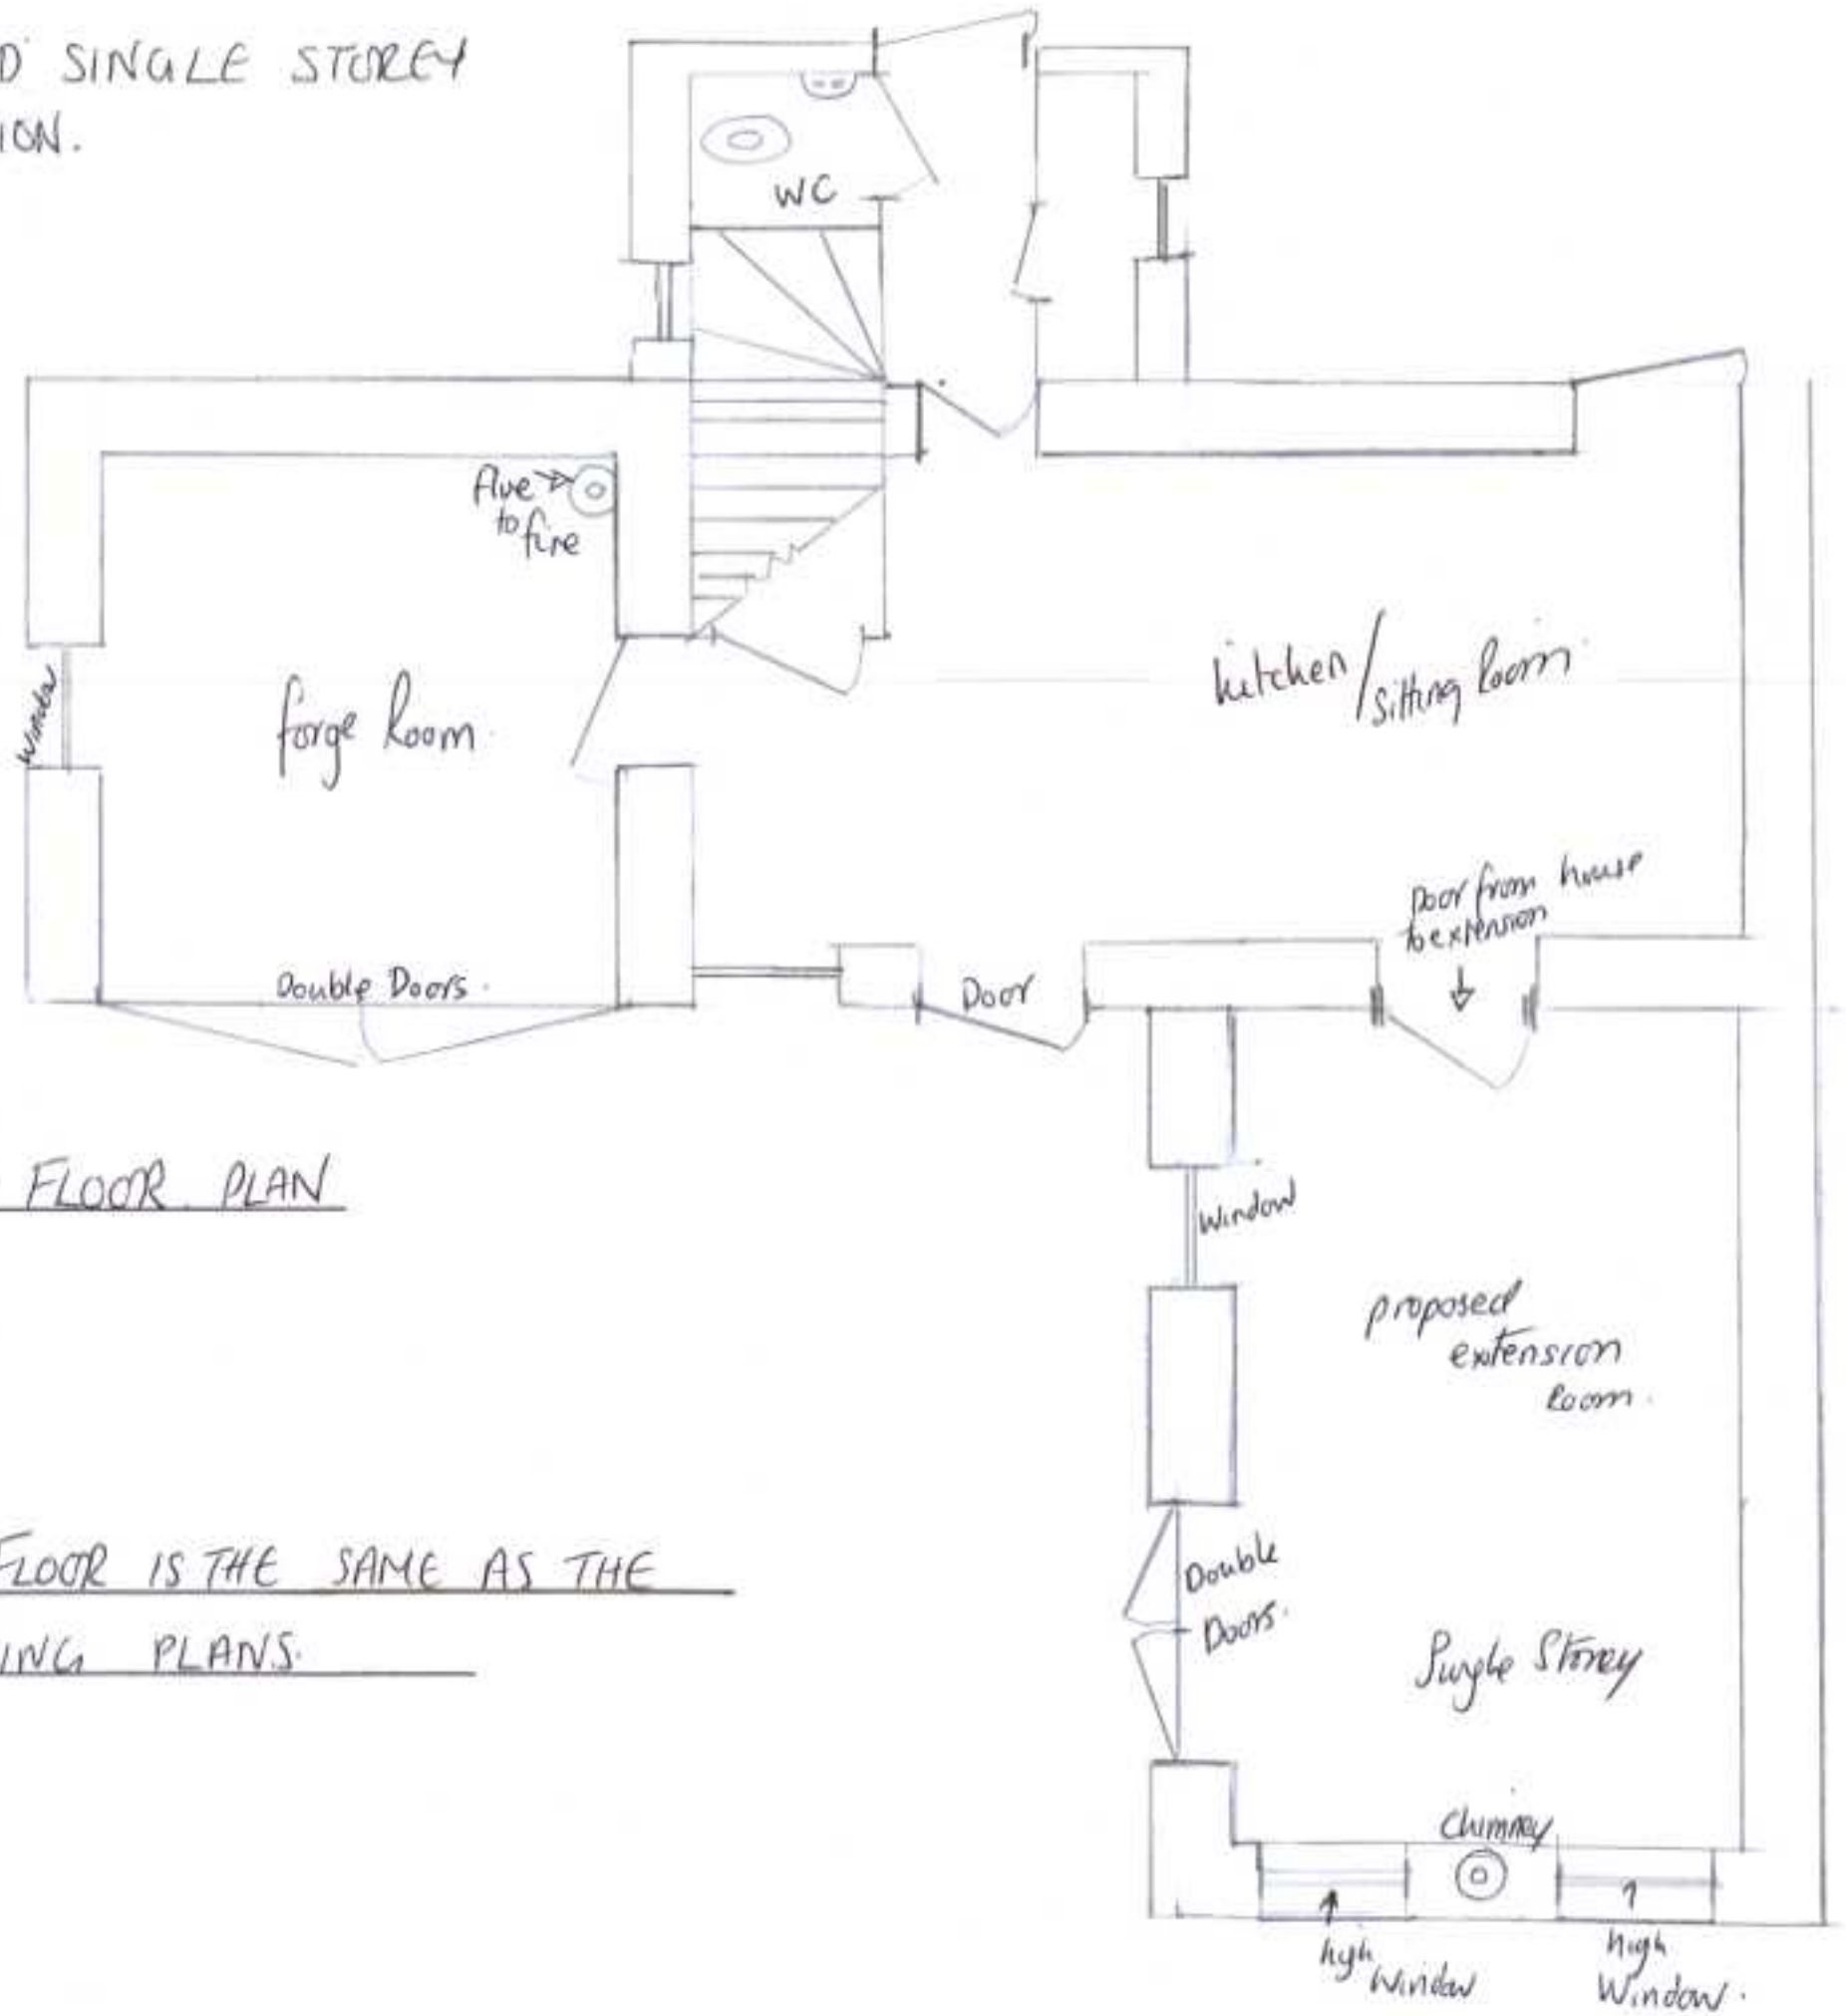

GROUND FLOOR PLAN

FIRST FLOOR IS THE SAME AS THE EXSISTING PLANS.