





S.G ARCHITECTURAL DESIGN

Tel: 07817034426. sgarchitecturaldesign@gmail.com.

www.sgarchitecturaldesign.com

The Stables, Jacksons Lane, Heage, Belper, Derbyshire, DE56 2AA

RETROSPECTIVE PLANNING APPLICATION
CHANGE OF USE OF PREVIOUSLY PASSED GARAGE TO BEAUTY SALON
02- EXTENDED ELEVATION VIEWS

SG PROJECT NO	PAPER SIZE	DRAWN BY
265	A3	SG

REVISION: PLANNING

SCALES: 1:50

Drawing measurements shall not be obtained by scaling. Verify all dimensions prior to construction. Immediately report any discrepancies on this document to SG ARCHITECTURAL DESIGN.

REV.	DESCRIPTION	DATE	BY	CHK'D
P1	FINAL ISSUE	19-03-2022	SG	SG

STABLES NOT SURVEYED (OTHERS DRAWINGS REUSED AS PER CLIENT)

ONLY THE GARAGE CONVERSION TO A COMMERCIAL UNIT IS BEING APPLIED FOR RETROSPECTIVE PLANNING

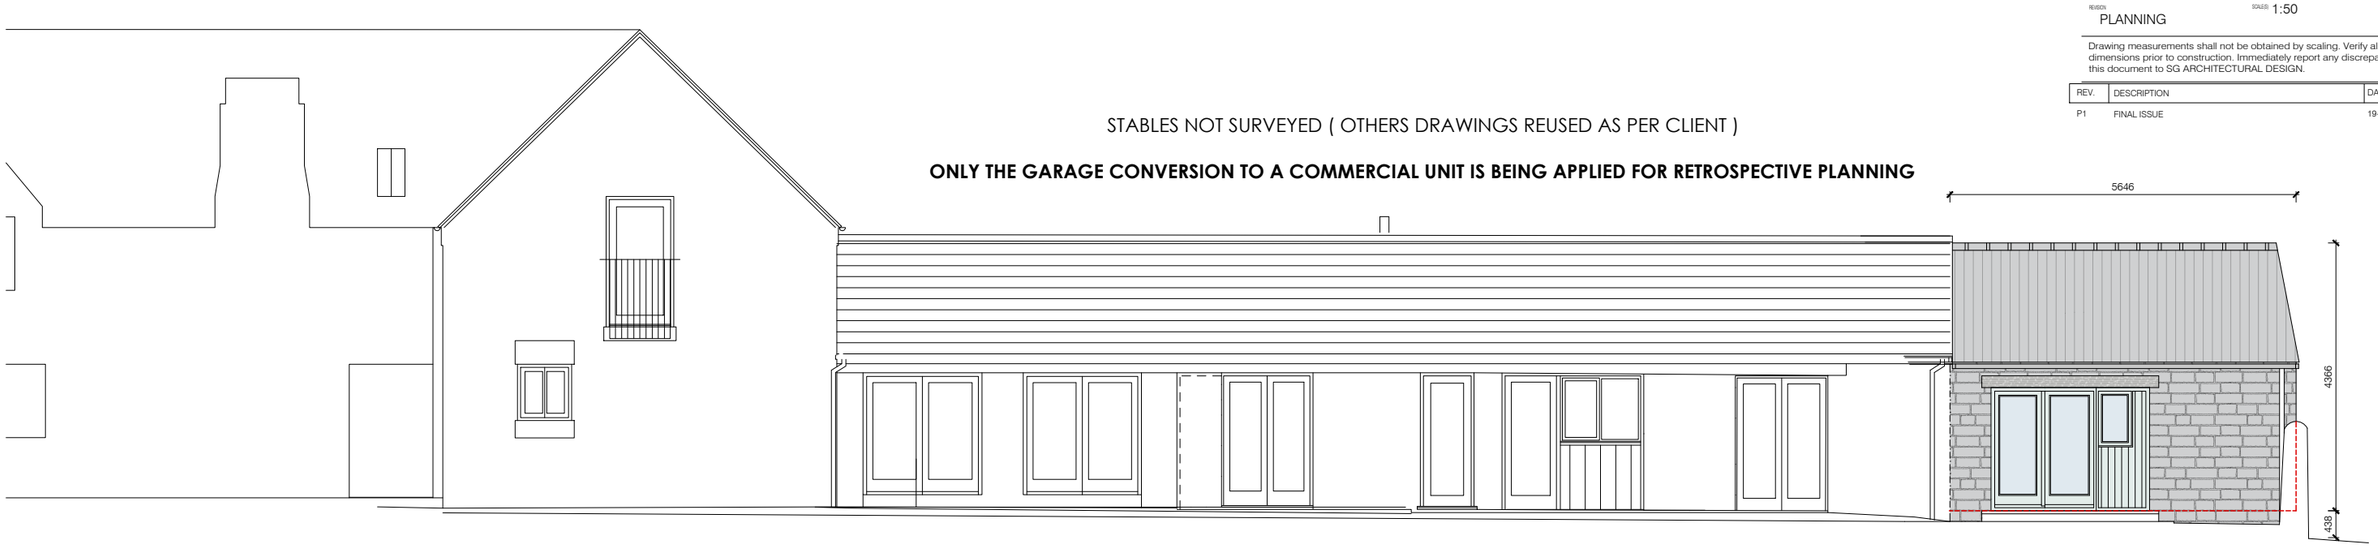

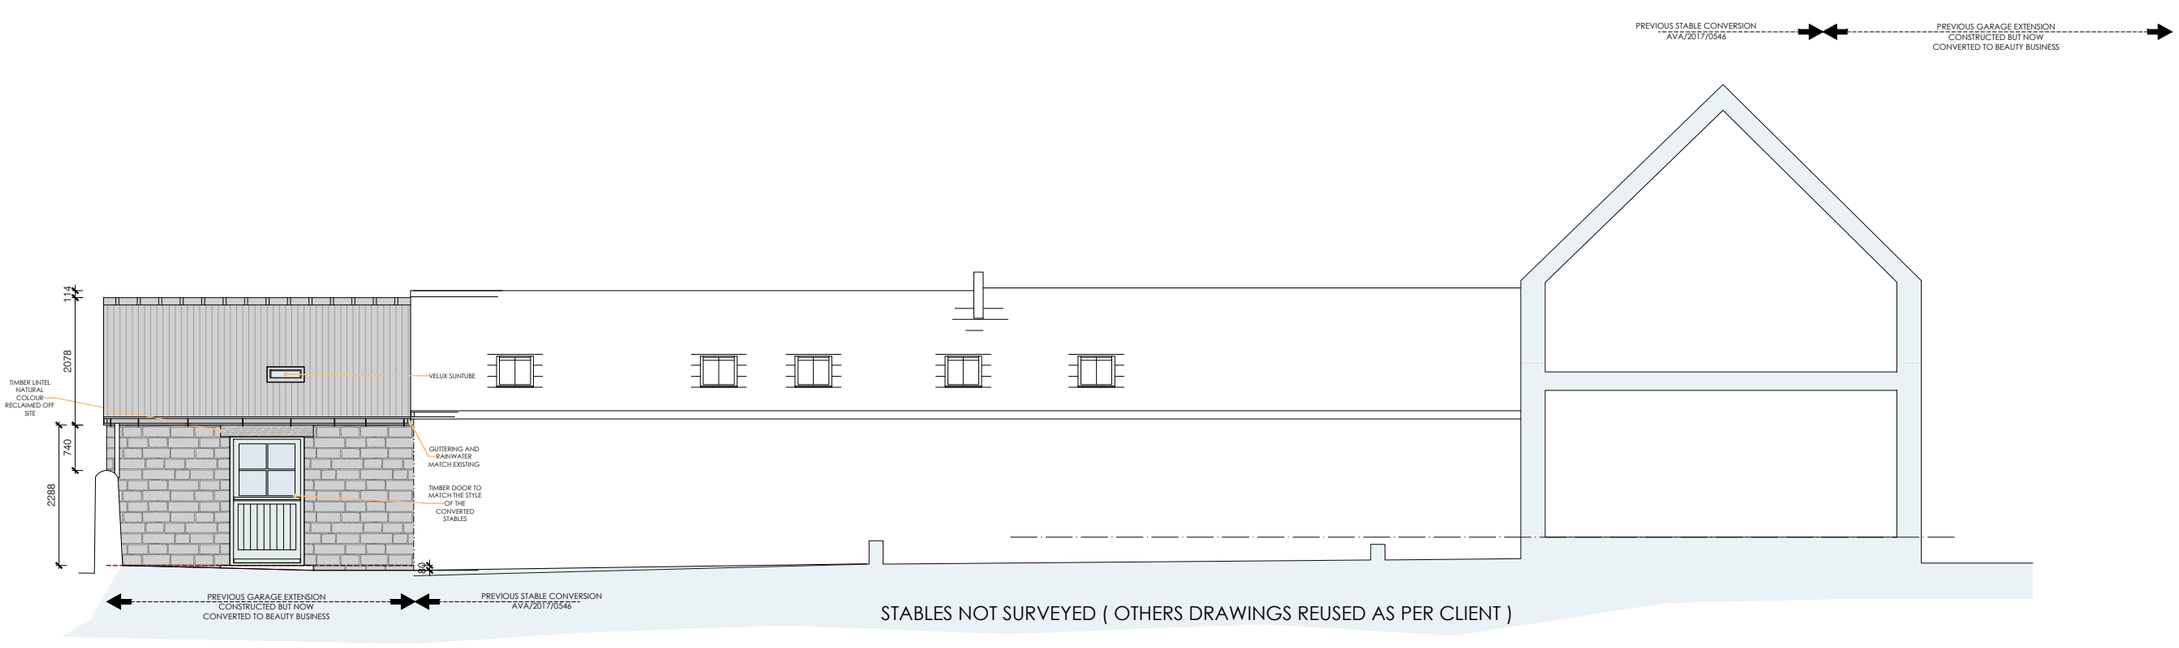

FRONT ELEVATION

STABLES NOT SURVEYED (OTHERS DRAWINGS REUSED AS PER CLIENT)

ONLY THE GARAGE CONVERSION TO A COMMERCIAL UNIT IS BEING APPLIED FOR RETROSPECTIVE PLANNING

Scale 1:100

0 1 2 3 4 5 10