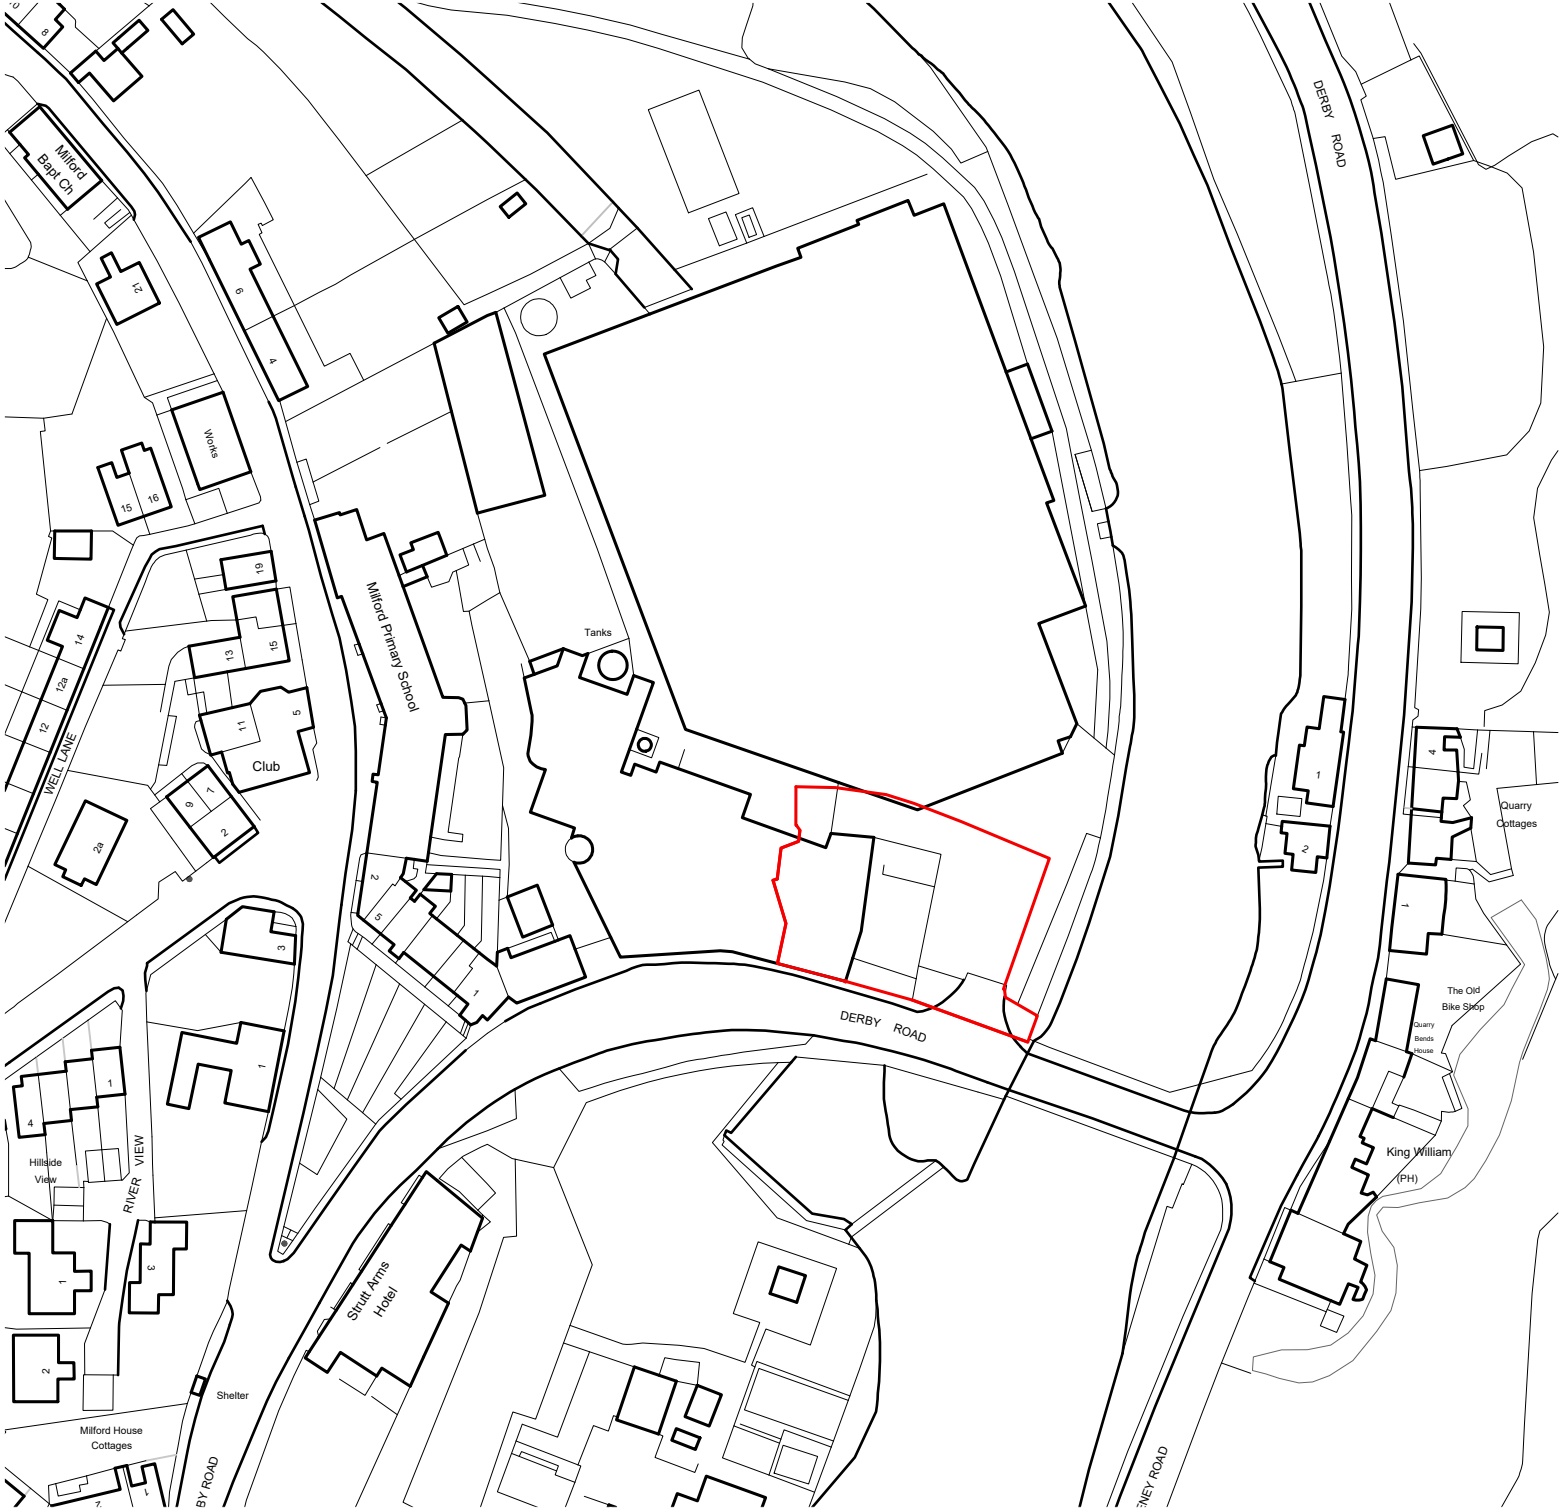

N

Rev.	Description	Date	By	Chk'd
P1	First Issue	31-1-22	GFH	

Chevin Homes

44 Friar Gate Derby
DE1 1DA

Tel: 01332 366873 . info@chevinhomes.com .
www.chevinhomes.com .

The Dye House

Millford Mill, Millford, Derbyshire

Site Location Plan

PROJECT REF	SCALE@	PAPER SIZE	DRAWN BY
21_011	1:1250	A4	GFH

PROJECT	ORIGINATOR	ZONE	LEVEL	TYPE	ROLE	NUMBER
MIL	CH	Z1	ZZ	DR	A	05002

STATUS	SUITABILITY DESCRIPTION
S0	WORK IN PROGRESS

REVISION	REVISION DESCRIPTION
P1	PRELIMINARY

This document is copyright of Chevin Group Holdings Ltd. If in doubt ASK. Drawing measurements shall not be obtained by scaling. Verify all dimensions prior to construction. Immediately report any discrepancies on this document to the Architect. This document shall be read in conjunction with associated models, specifications and related consultant's documents.