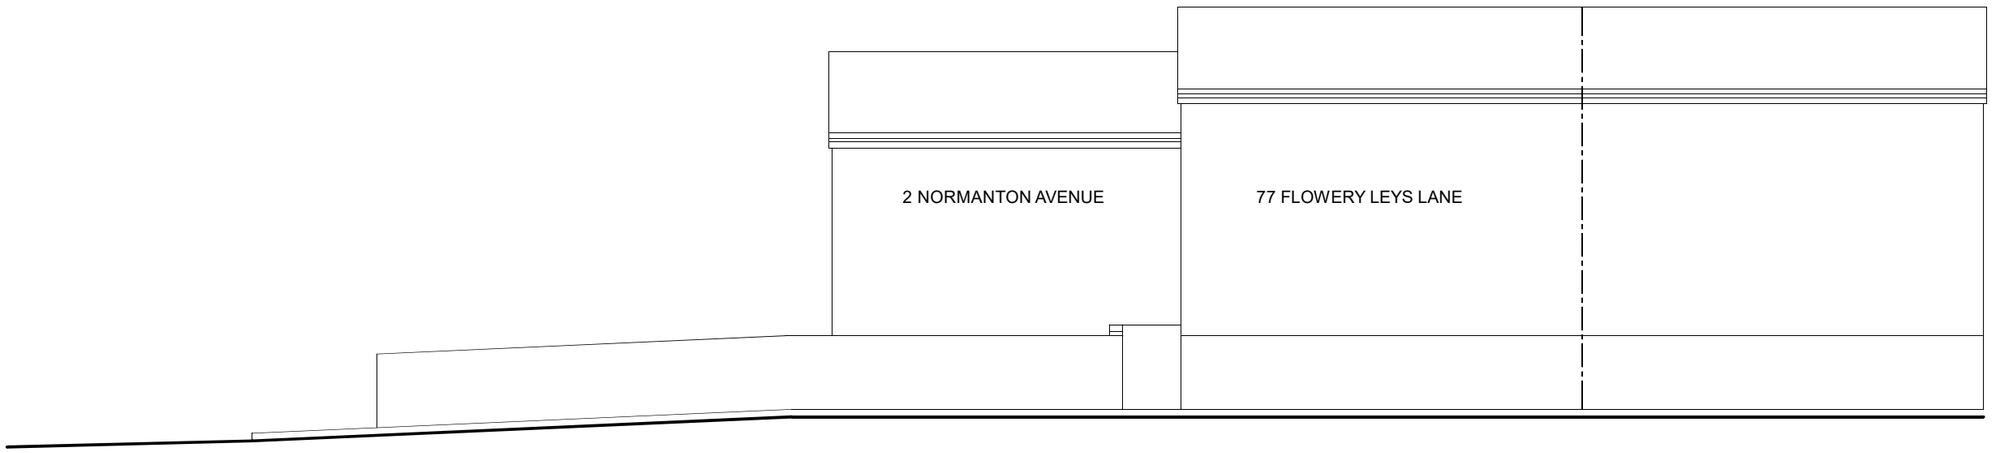

SOUTH WEST ELEVATION
(VIEW FROM FLOWERY LEYS LANE)

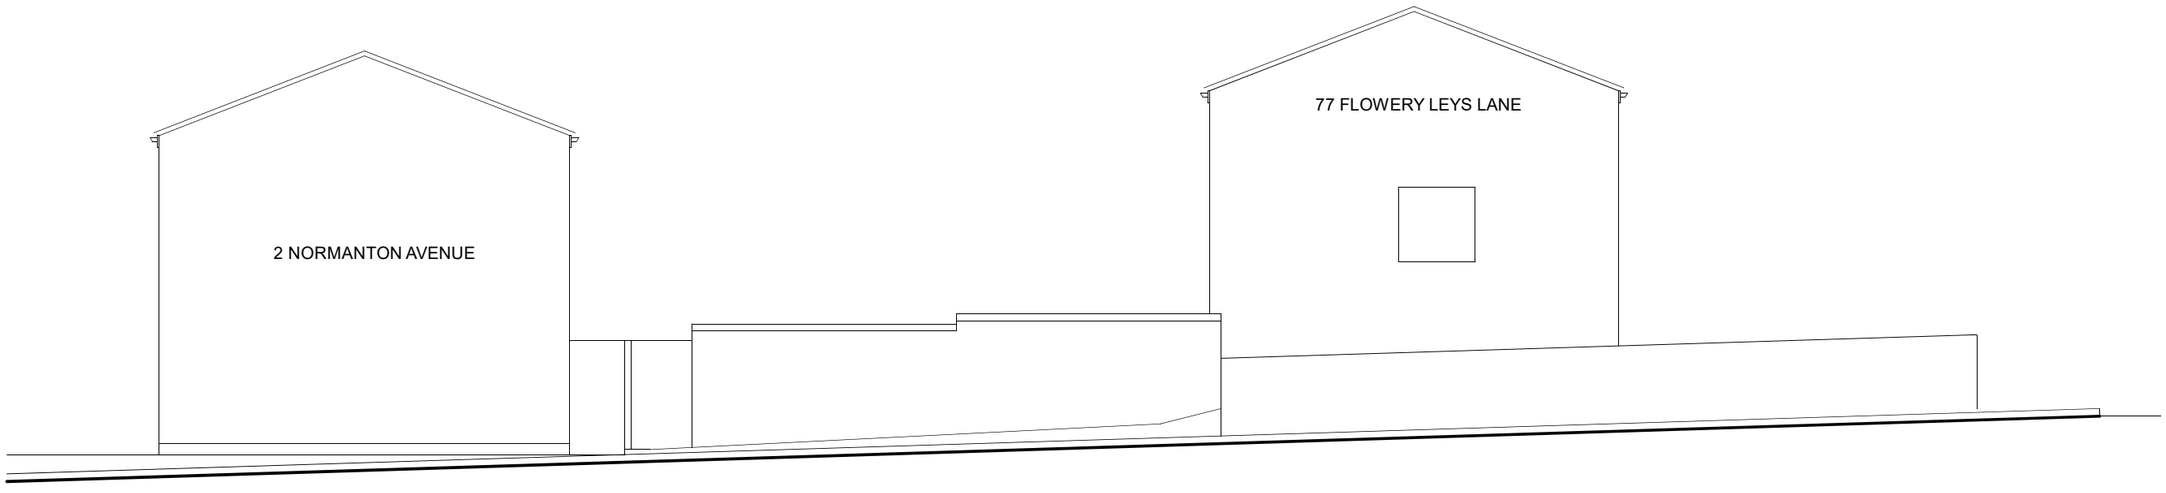

NORTH WEST ELEVATION
(VIEW FROM NORMANTON AVENUE)

REV	DATE	BY	DESCRIPTION

DRAWN DM | DATE 11-3-2022
SIZE A3 | SCALE 1:100
NO. DMA-098-203 | REV

STREET ELEVATIONS
AS EXISTING

PROPOSED NEW HOUSE
ADJACENT 77 FLOWERY LEYS
LANE ALFRETON

54 ROWTHORNE AVENUE
SWANWICK ALFRETON
DE55 1RZ 01773 602082
www.mayner-architecture.co.uk

DARREN MAYNER
ARCHITECTURE