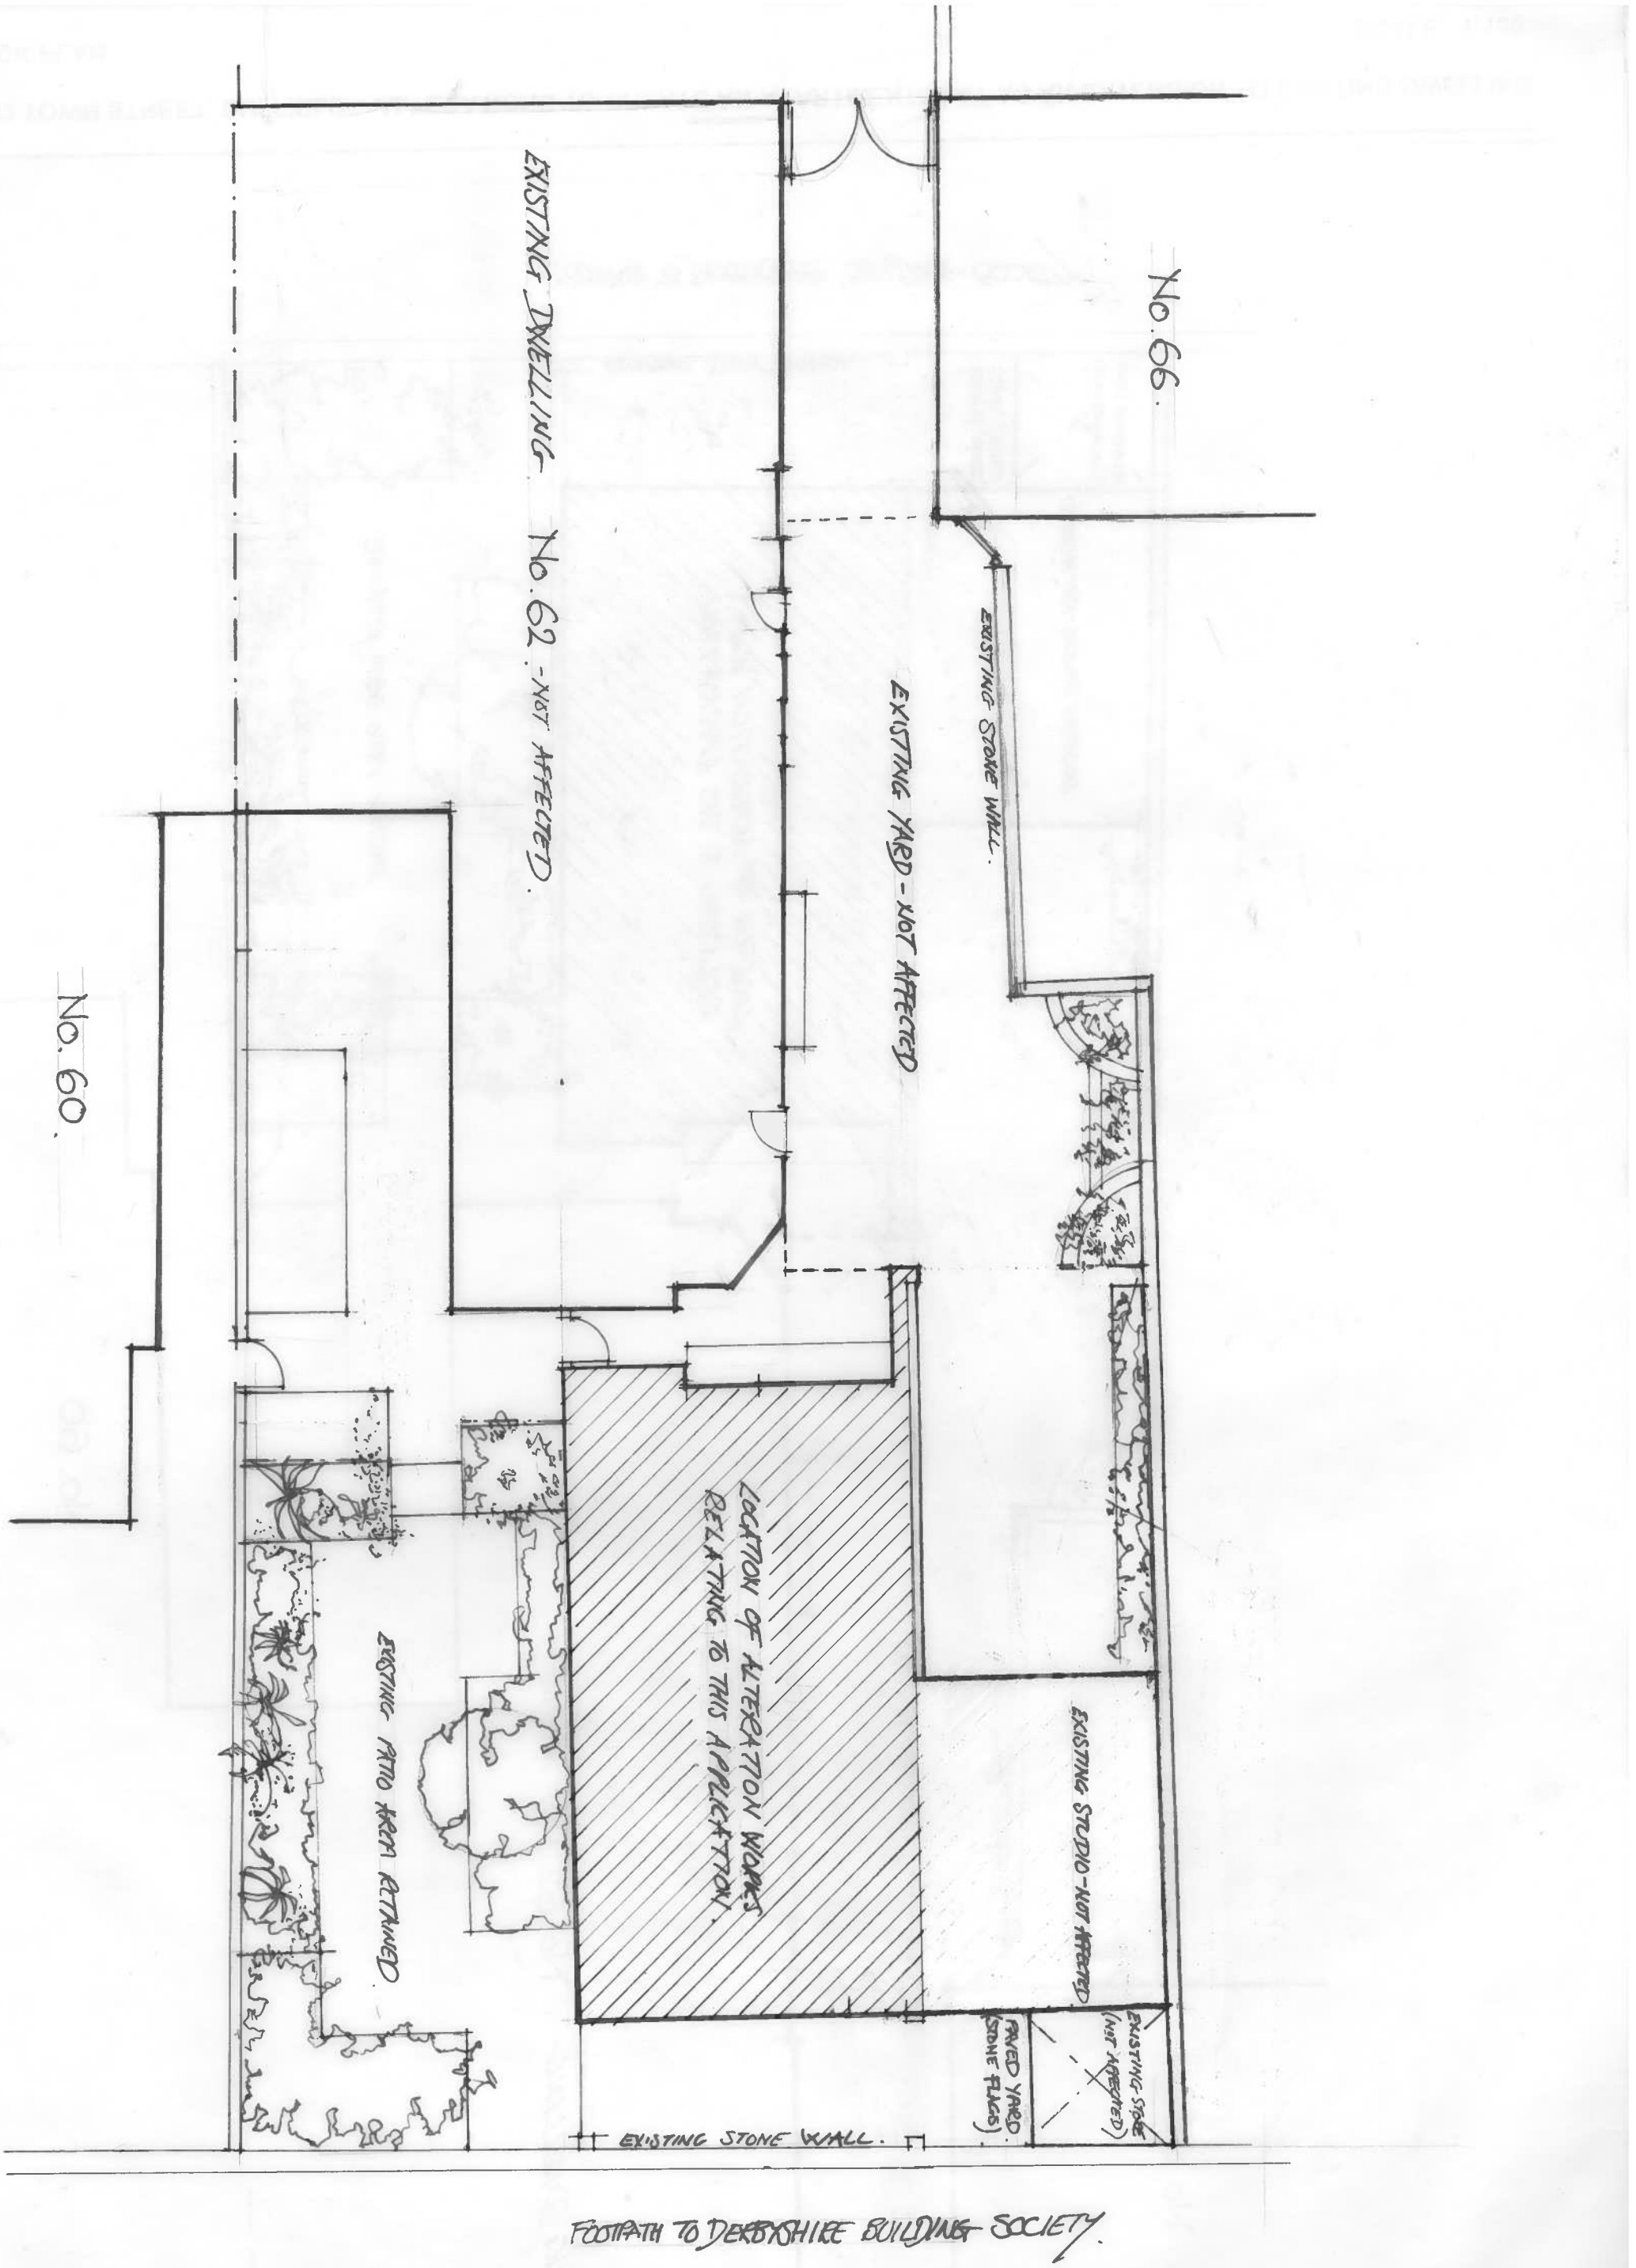


NO 62 TOWN STREET, DUFFIELD - ALTERATIONS TO CREATE AN APARTMENT/FLAT AS AN EXTENSION TO EXISTING DWELLING

BLOCK PLAN **(Revised 23.03.2022)** **SCALE 1:100**