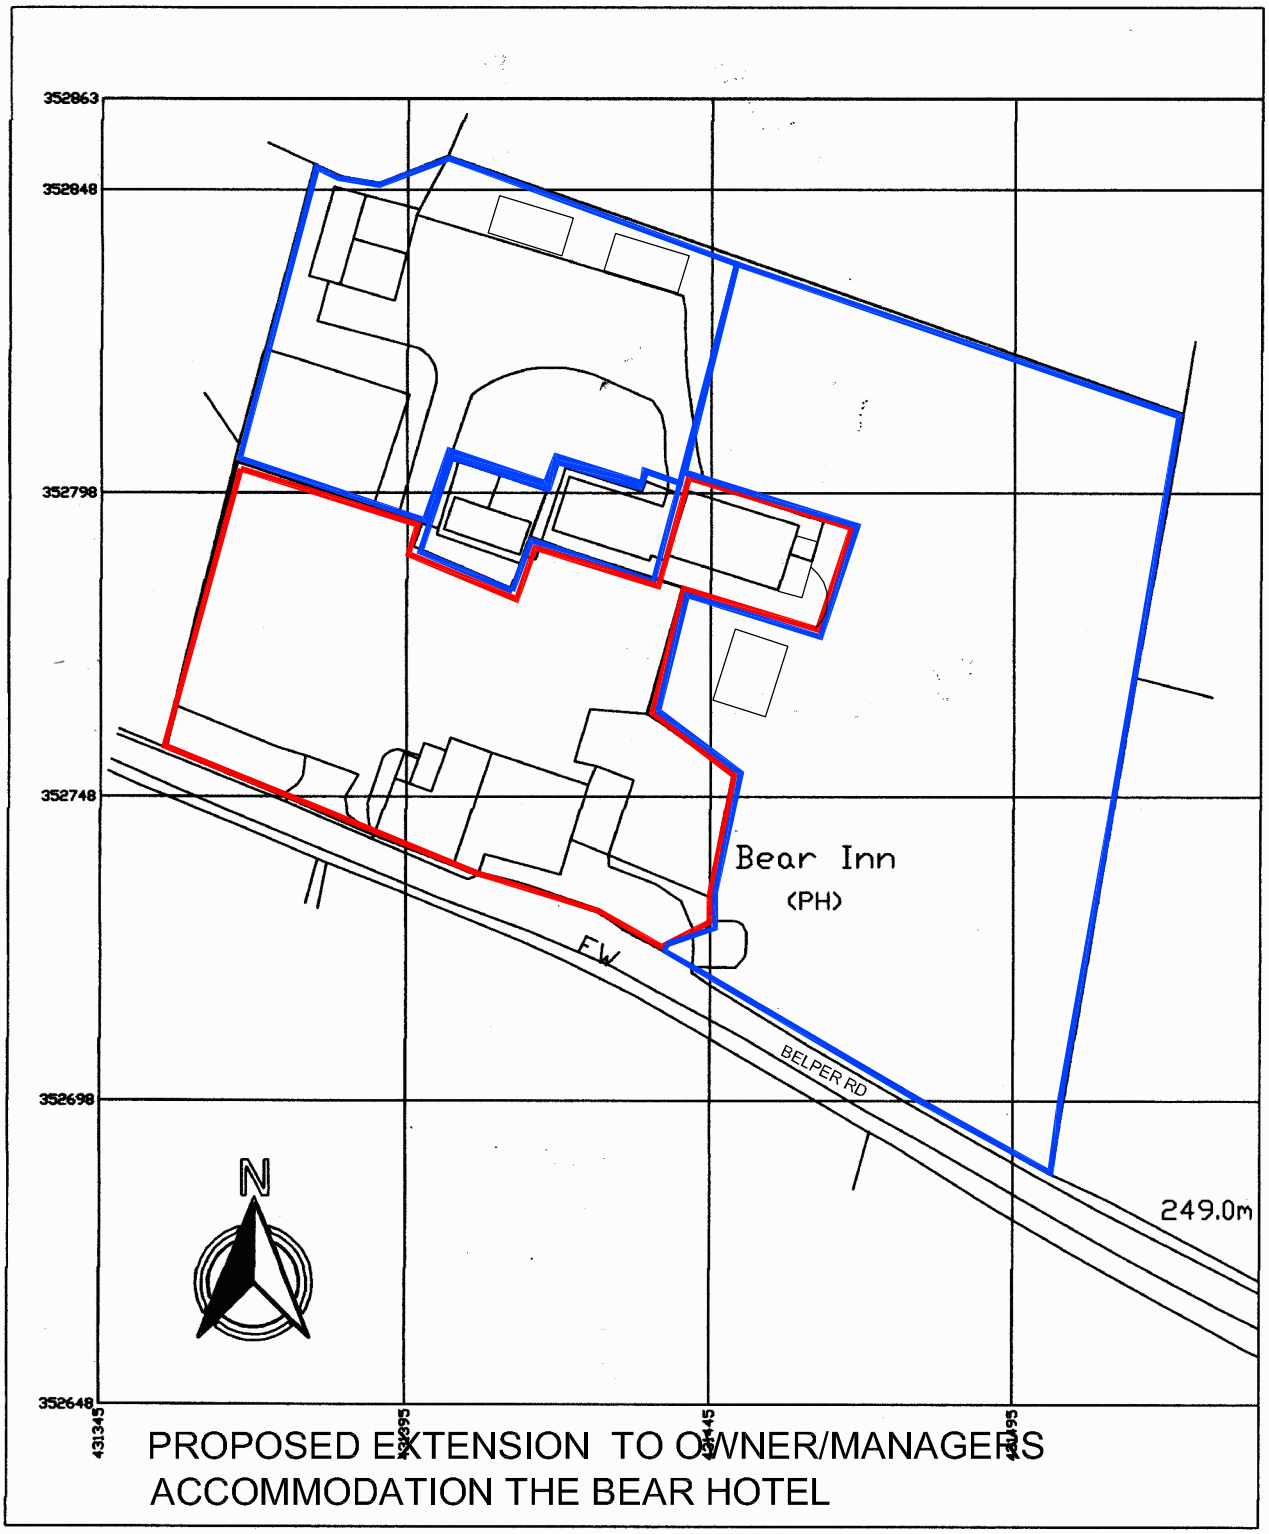

PROPOSED EXTENSION TO OWNER/MANAGERS ACCOMMODATION THE BEAR HOTEL

TITLE PLAN - Scale 1:1250

0 10 20 10 40m