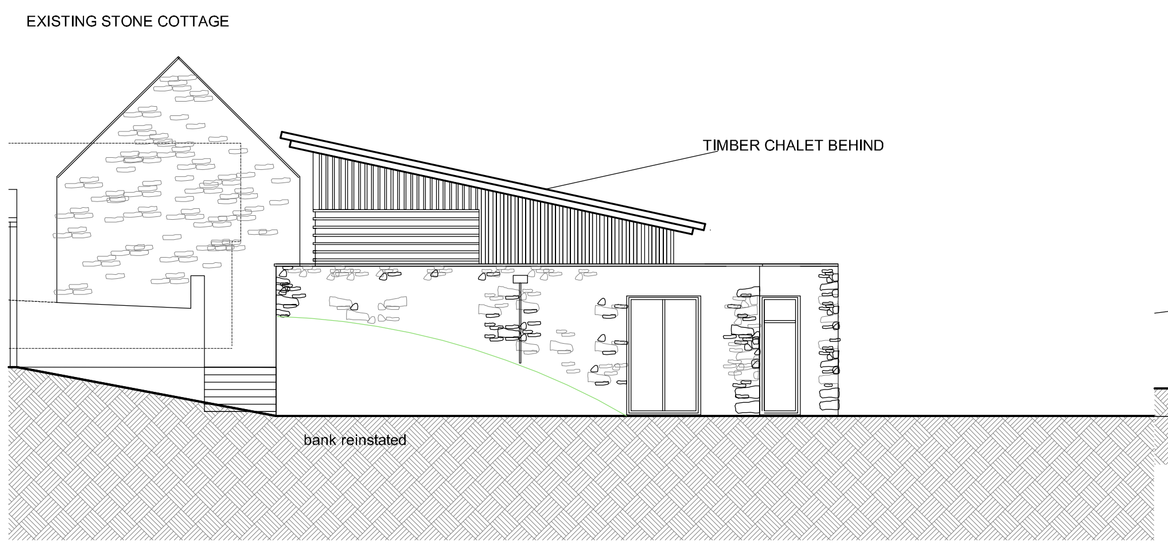

A1 **EAST ELEVATION**
000 Scale 1 100

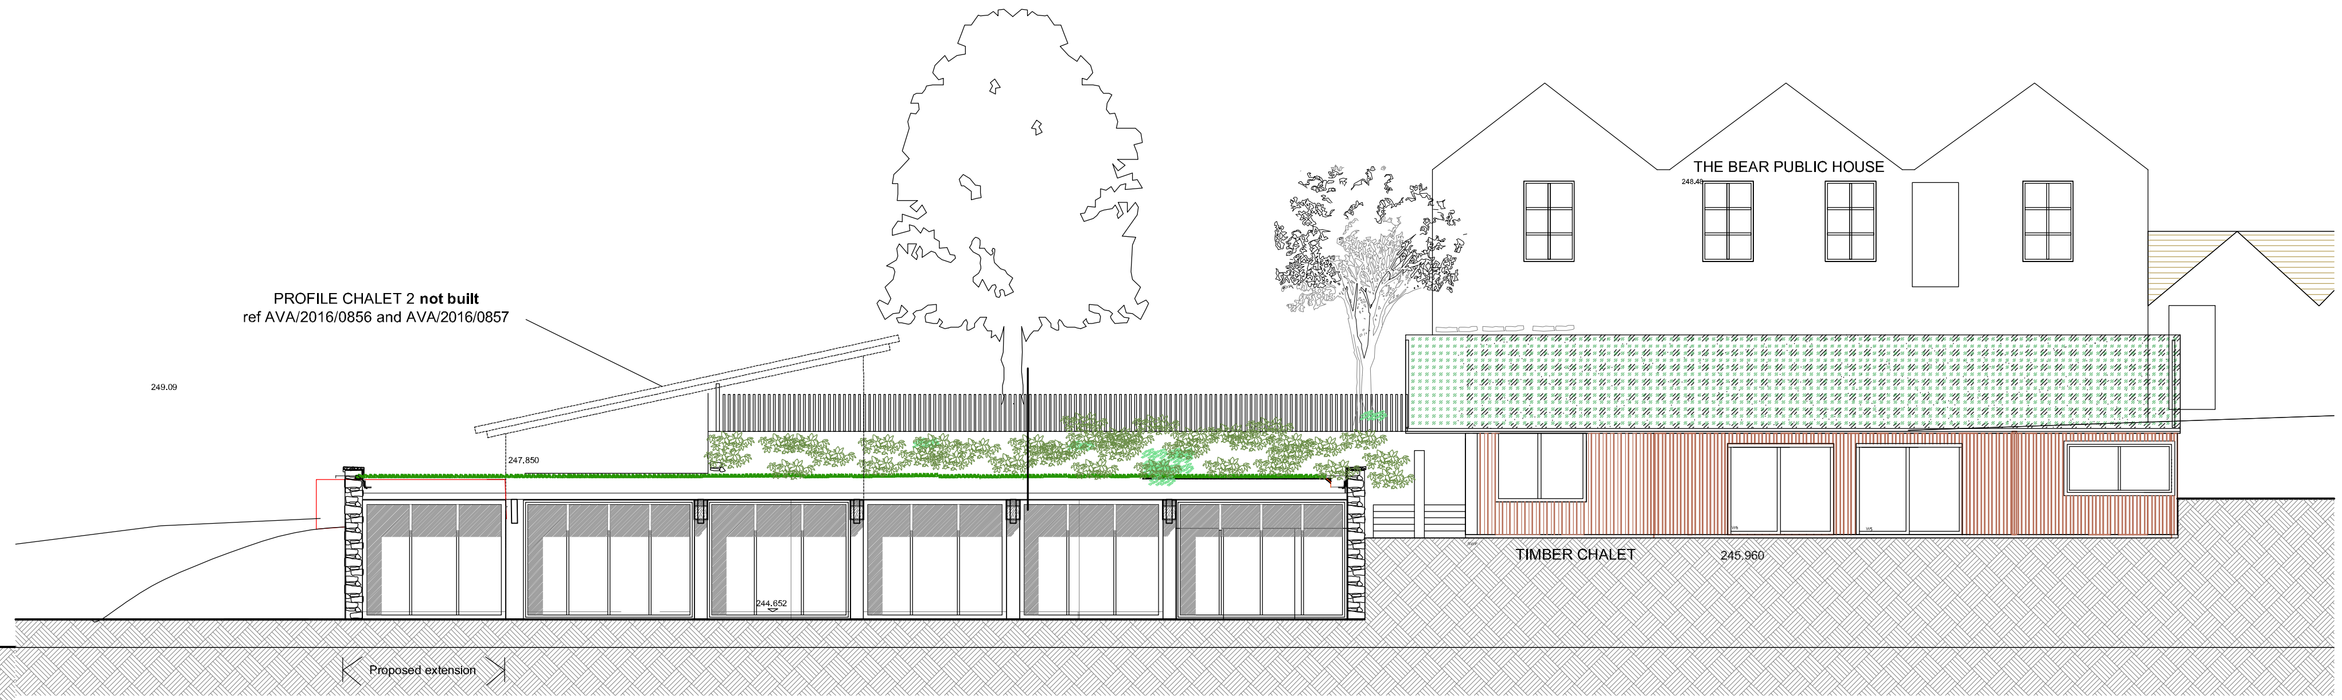

A1 **NORTH ELEVATION**
000 Scale 1 100

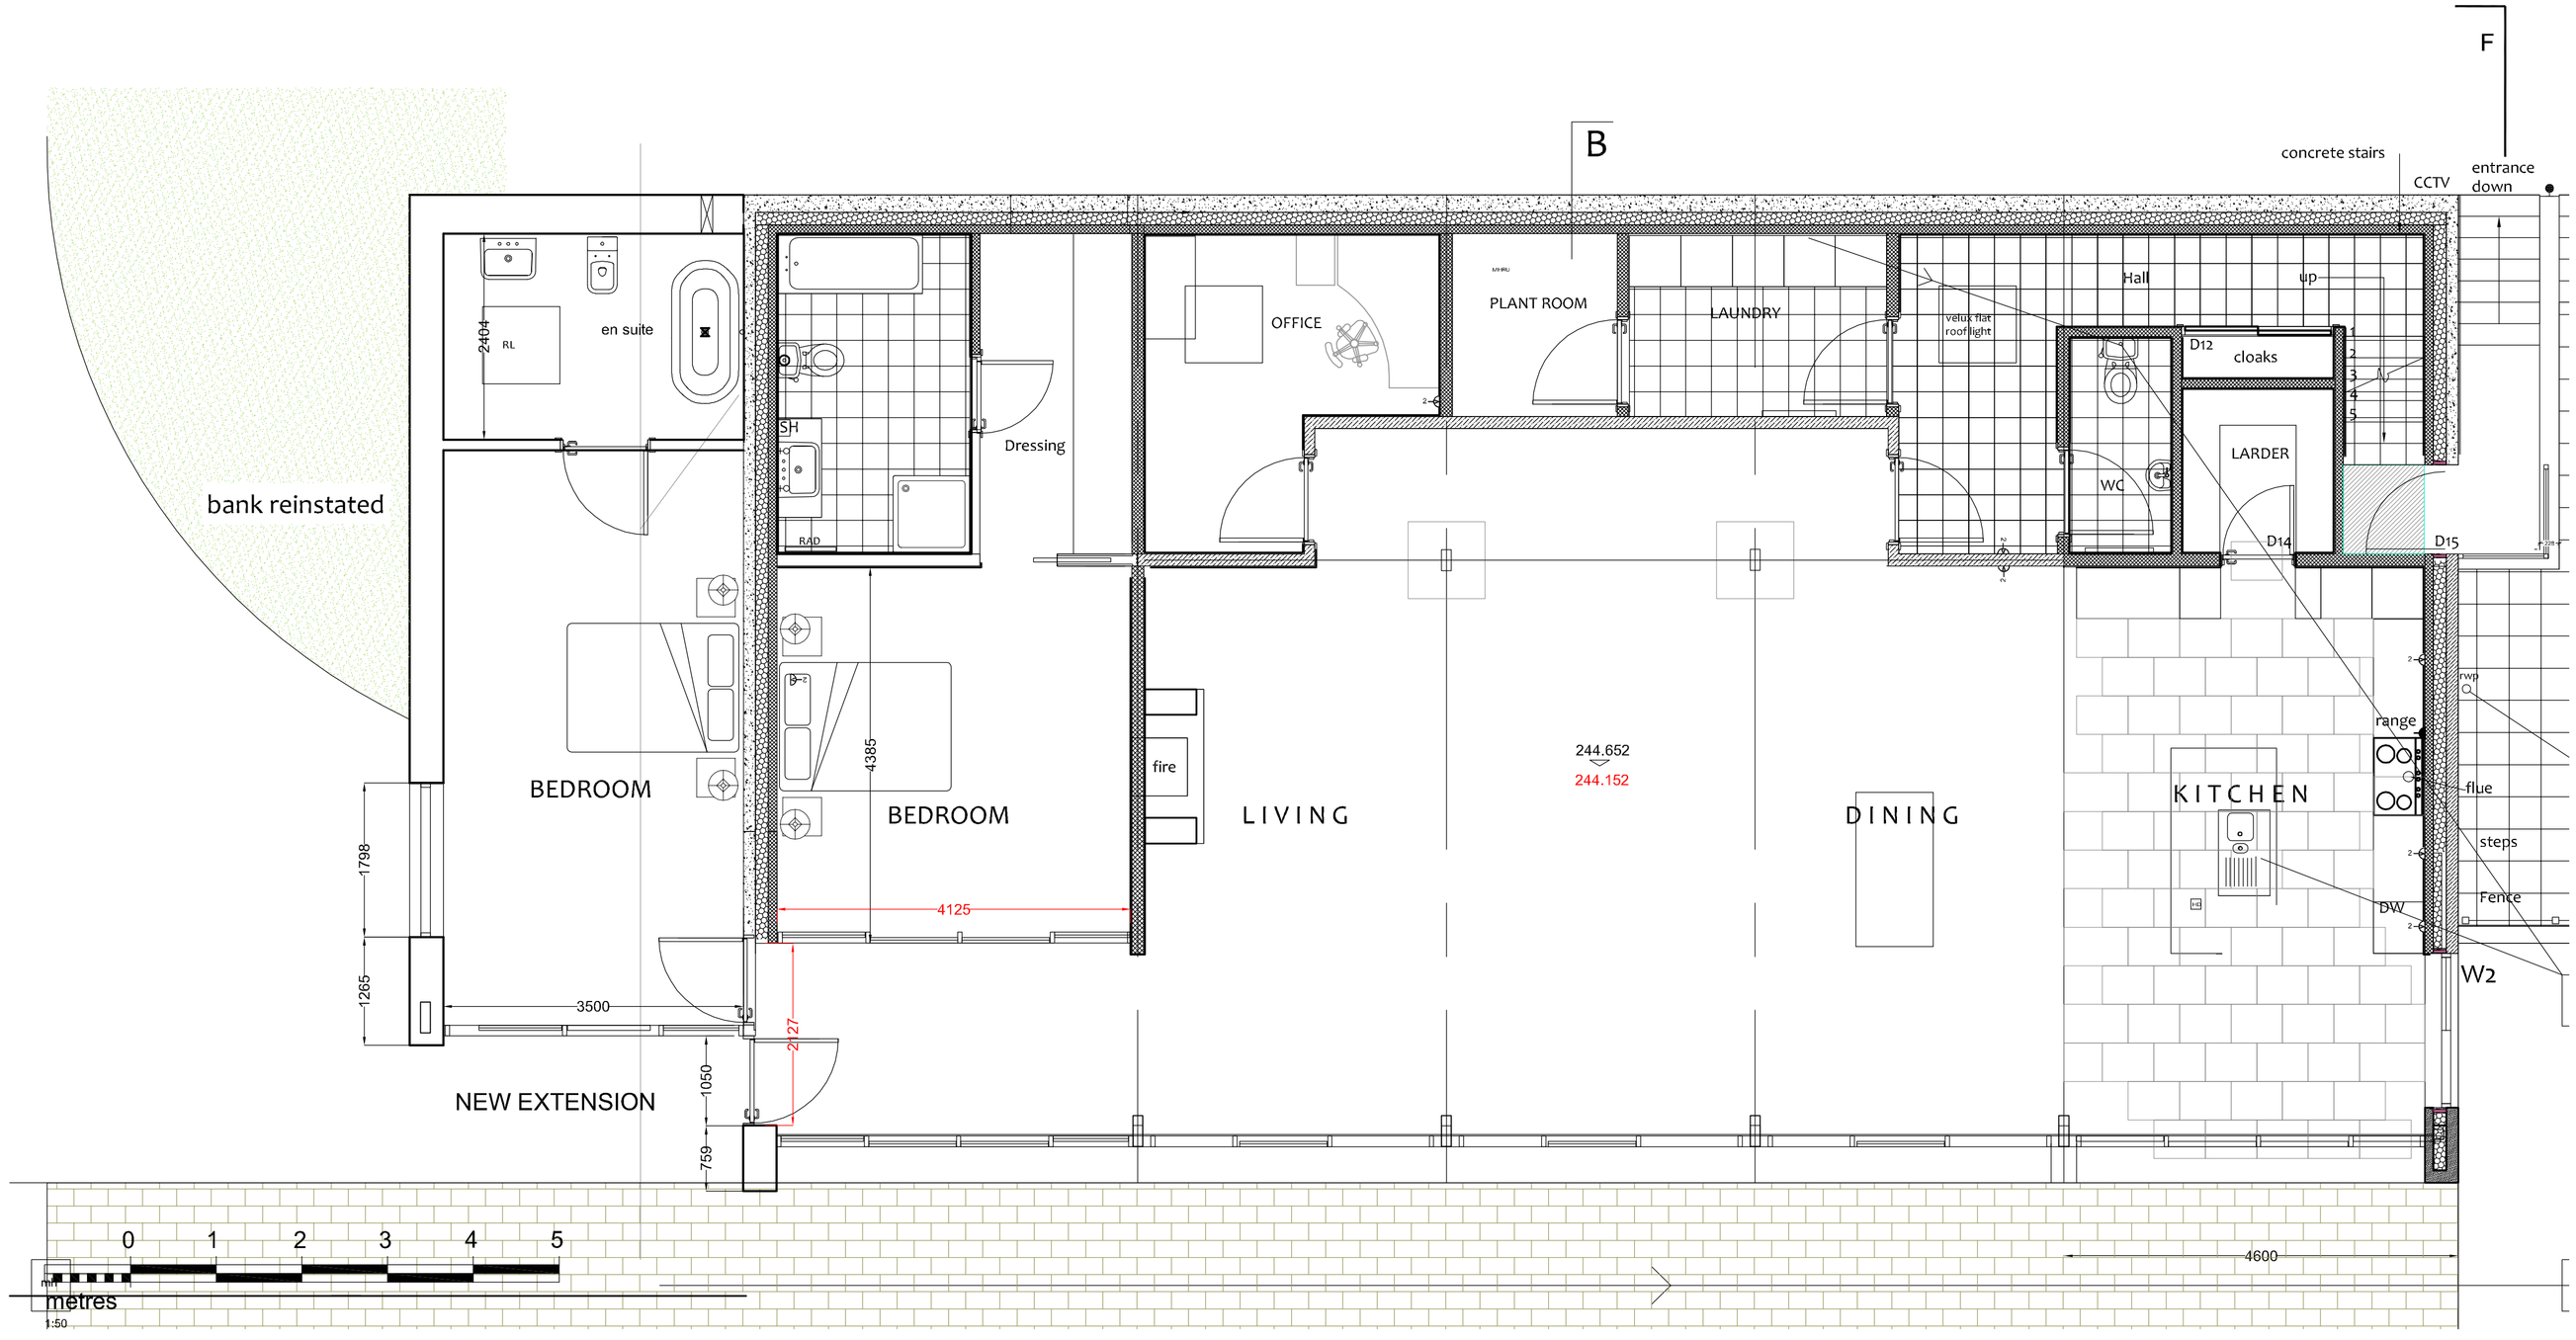

REV D Width of extension reduced bedroom 2
set back. 22 03 22

PHILIP HAYES ARCHITECT

Client: Keith Marshall Clarke

Project: The Bear Hotel Wirksworth RD Alderwasley
DE56 2RD

Title: PROPOSED HOUSE EXTENSION SCHEME 7
PLANS
ELEVATIONS

Scale:	Drawn:	Date:	Checked:
1 100	PHH		

Drawing no: PL 04 Rev: D

©This drawing remains the copyright Philip Hayes Architect