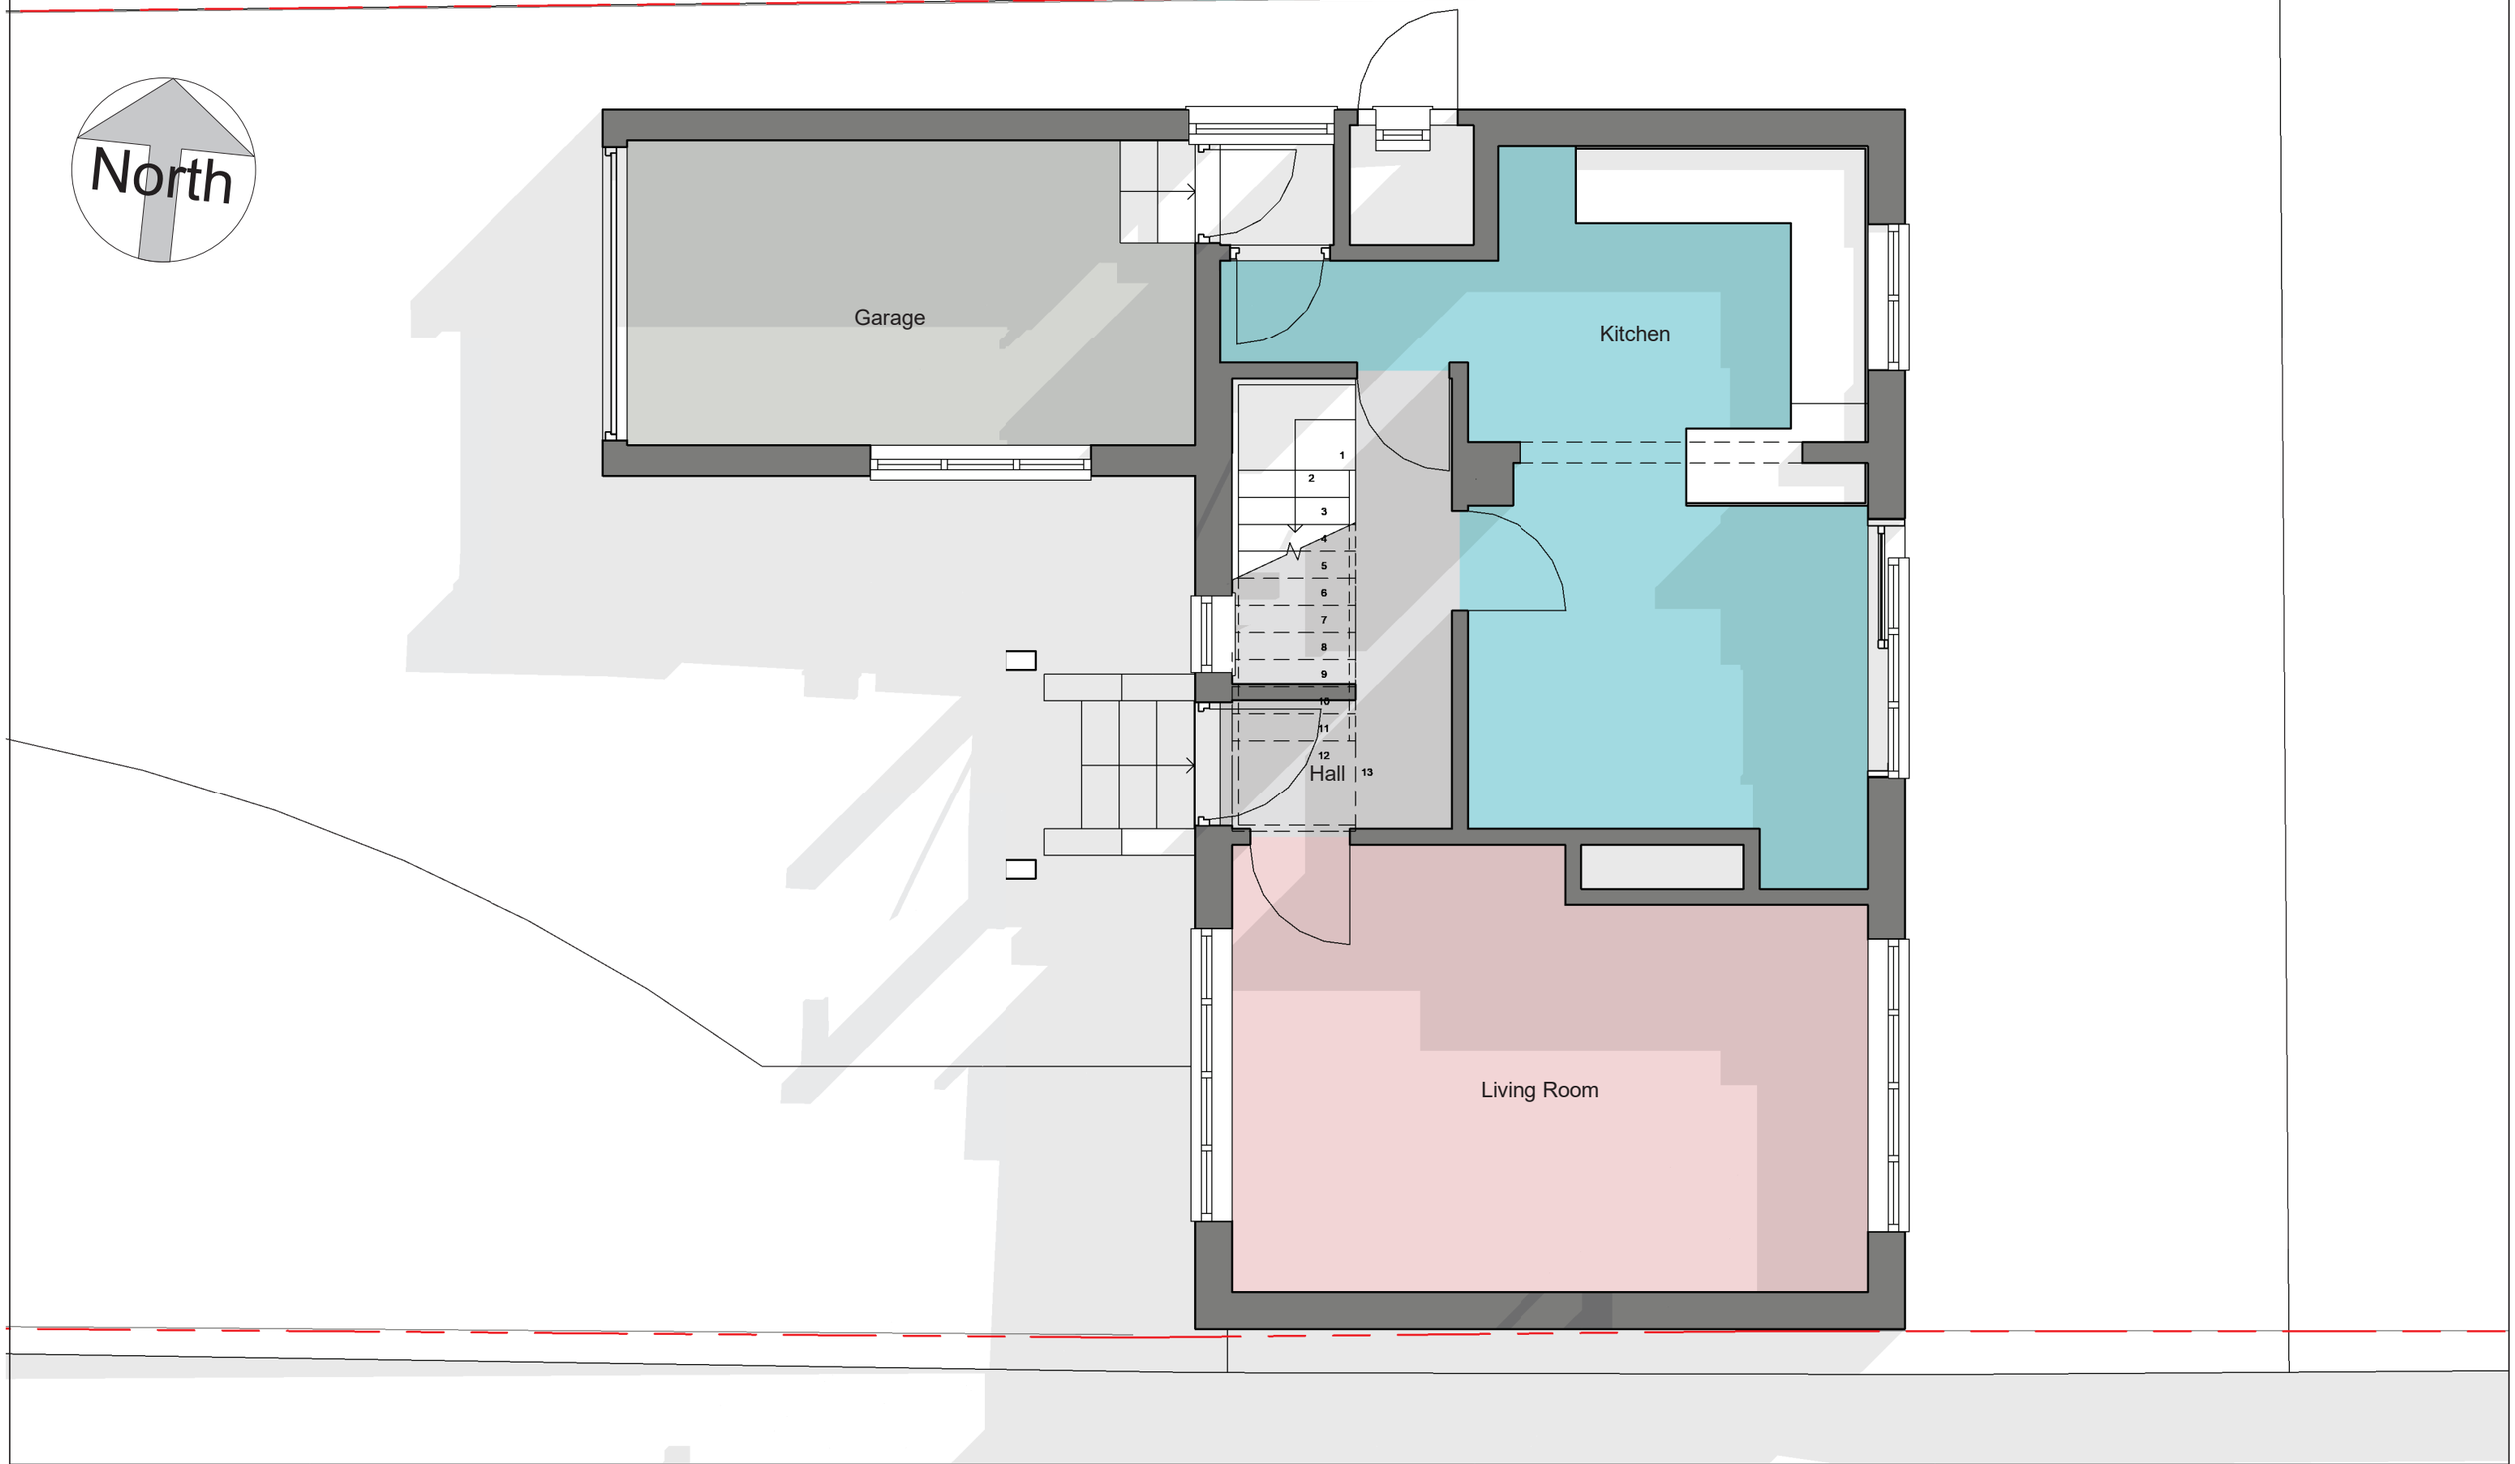

MHA
MANNING HOLDEN ARCHITECTS

0m 1m 2m 3m 4m 5m

VISUAL SCALE 1:50 @ A3

*All dimensions to be checked on site prior to the contractor starting work. This drawing does not indicate structural design - a Structural Engineer should be appointed to undertake detailed structural design and calculations. This drawing has been prepared solely for the purposes of obtaining planning consent and should not be used for construction purposes. No liability will be accepted should this drawing be used for anything other than a planning drawing.

PROJECT
37 Makeney Rd

SHEET
Existing Ground Floor

CLIENT
Jasmine and Charles Burrell

Date	Project number	Scale (@ A3)
July 2021	0255	1 : 50
Drawn by: AM	DRAWING NUMBER: GP-EX-01	REV: step
Checked by: HB		

23/09/2021 22:57:00