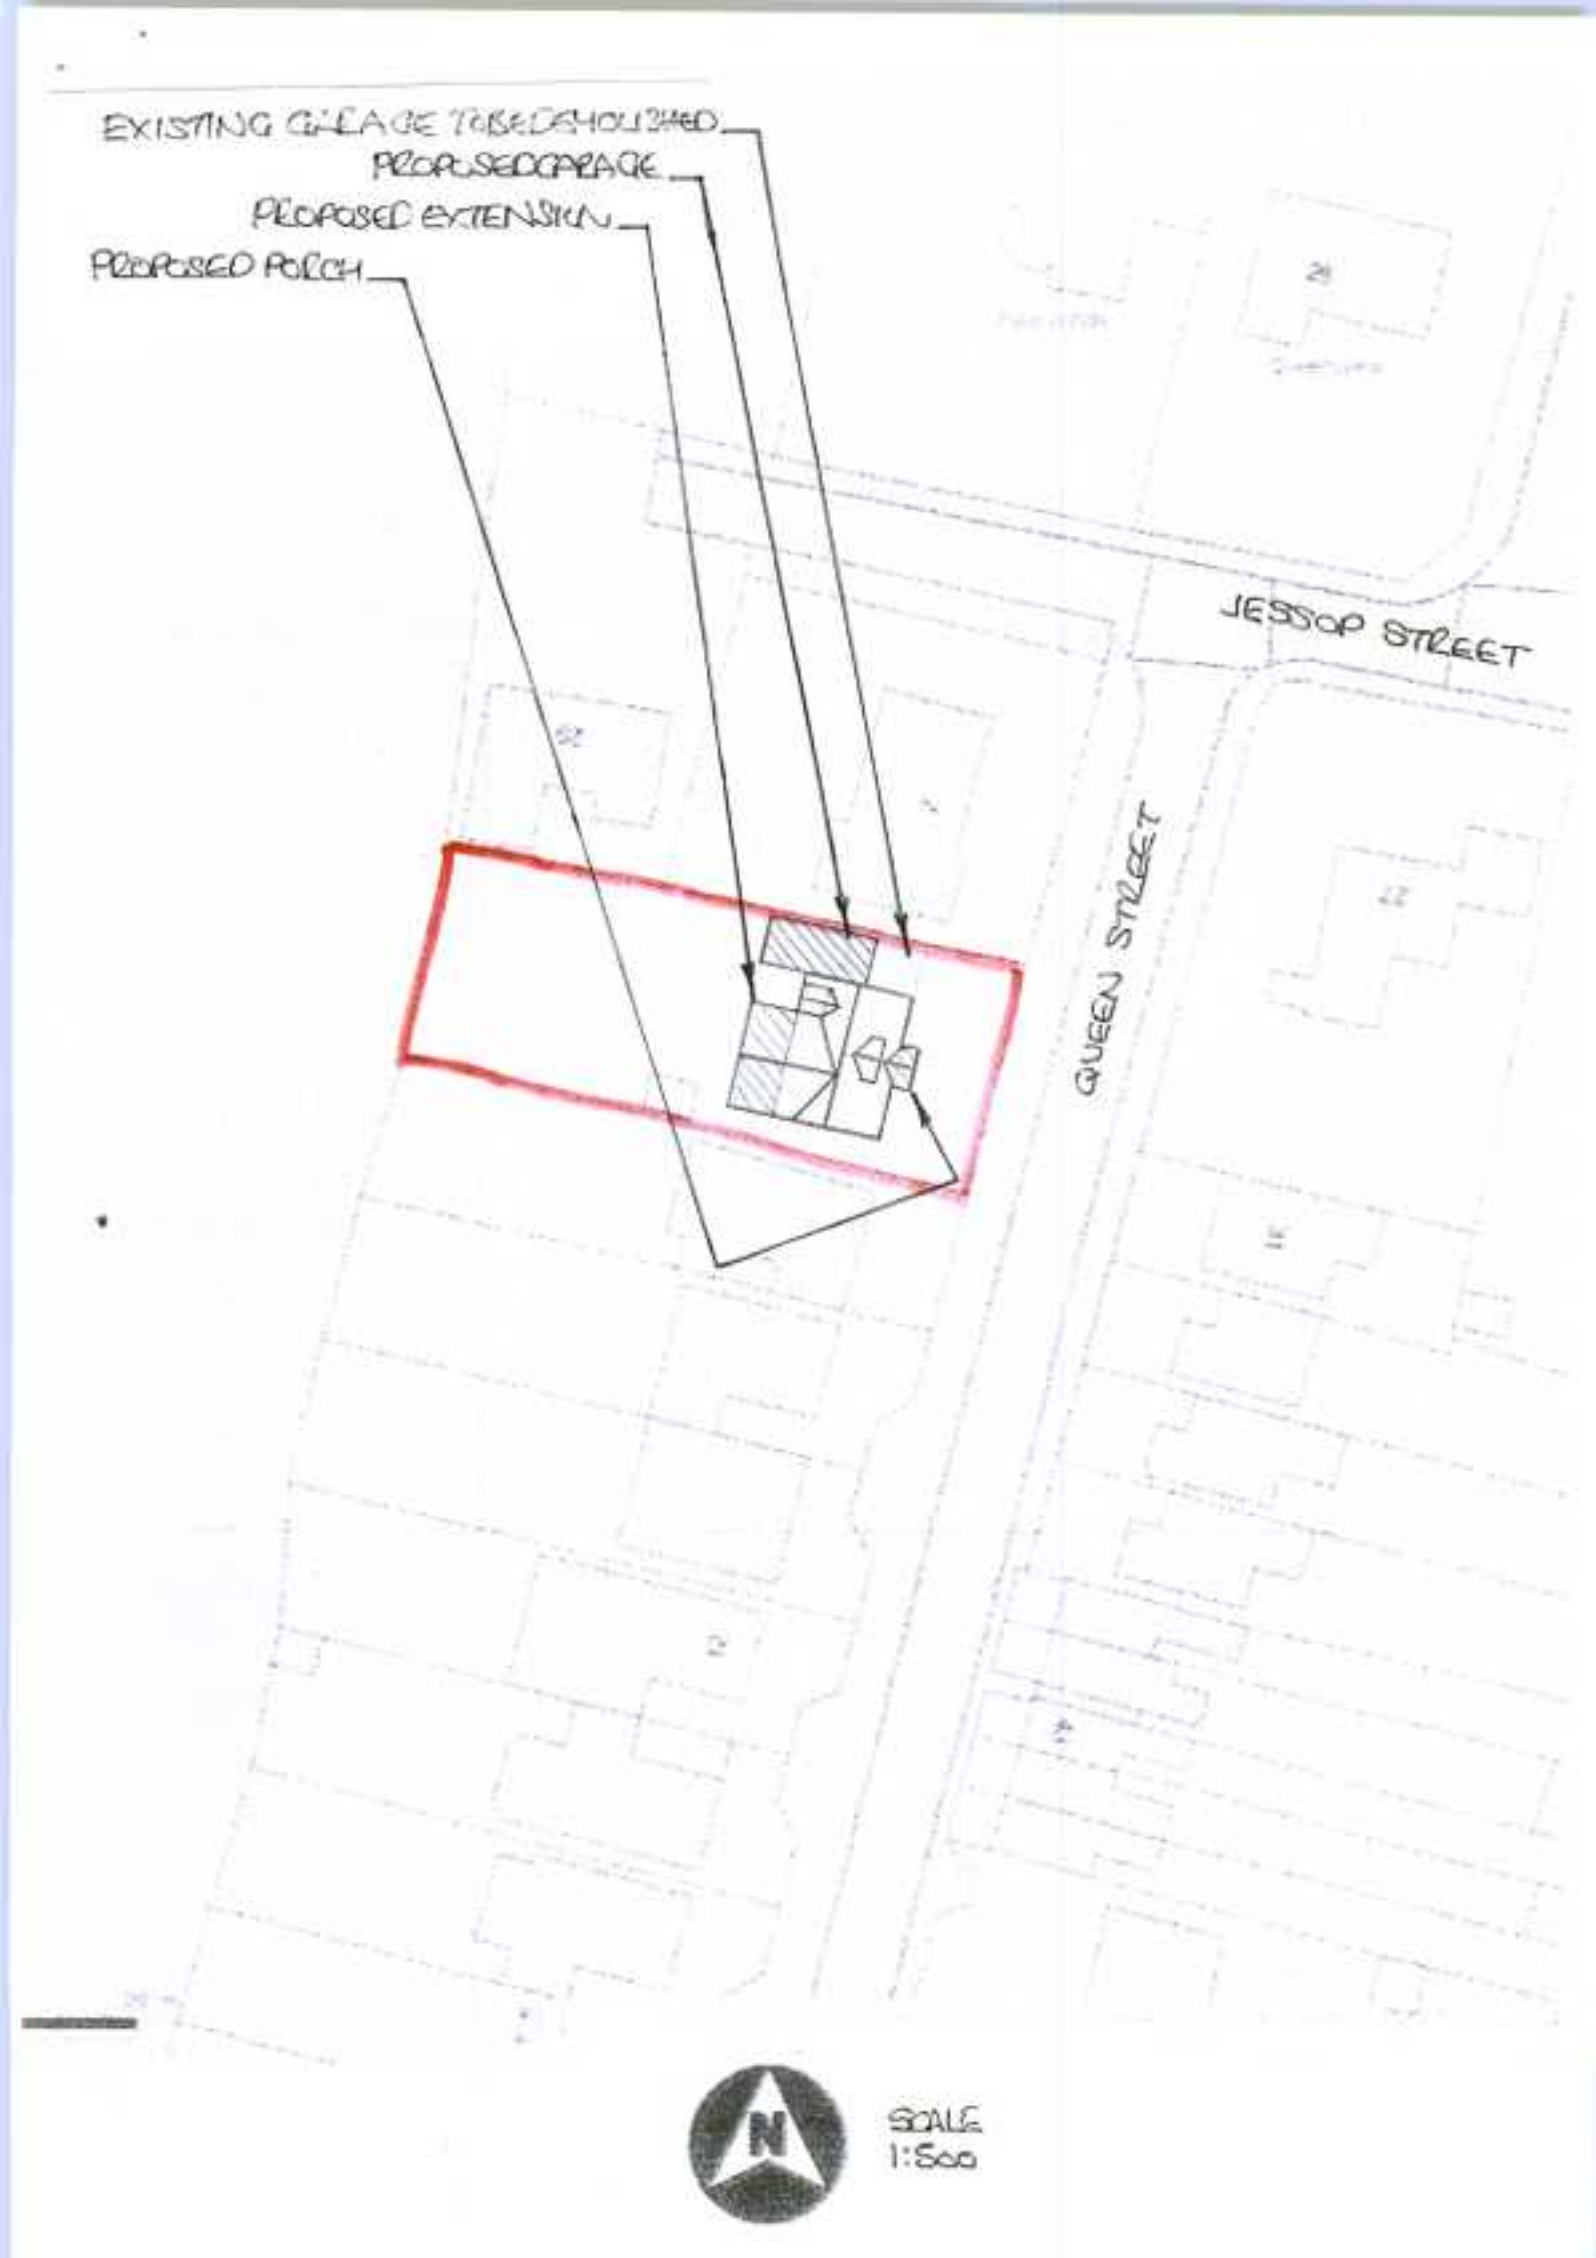
EXISTING GARAGE TO BE DEMOLISHED
PROPOSED GARAGE
PROPOSED EXTENSION
PROPOSED PORCH
JESSOP STREET
QUEEN STREET
N
SCALE
1:500