©

THIS DRAWING AND THE BUILDING WORKS DEPICTED ARE COPYRIGHT OF THE ARCHITECTS AND MAY NOT BE REPRODUCED EXCEPT BY WRITTEN PERMISSION. ALL DIMENSIONS MUST BE CHECKED ON SITE AND NOT SCALED FROM THIS DRAWING.

REVISIONS

LETTER	REVISION	DATE	BY
B	PREPARED FOR APPLICATION	21.03.22	MTC

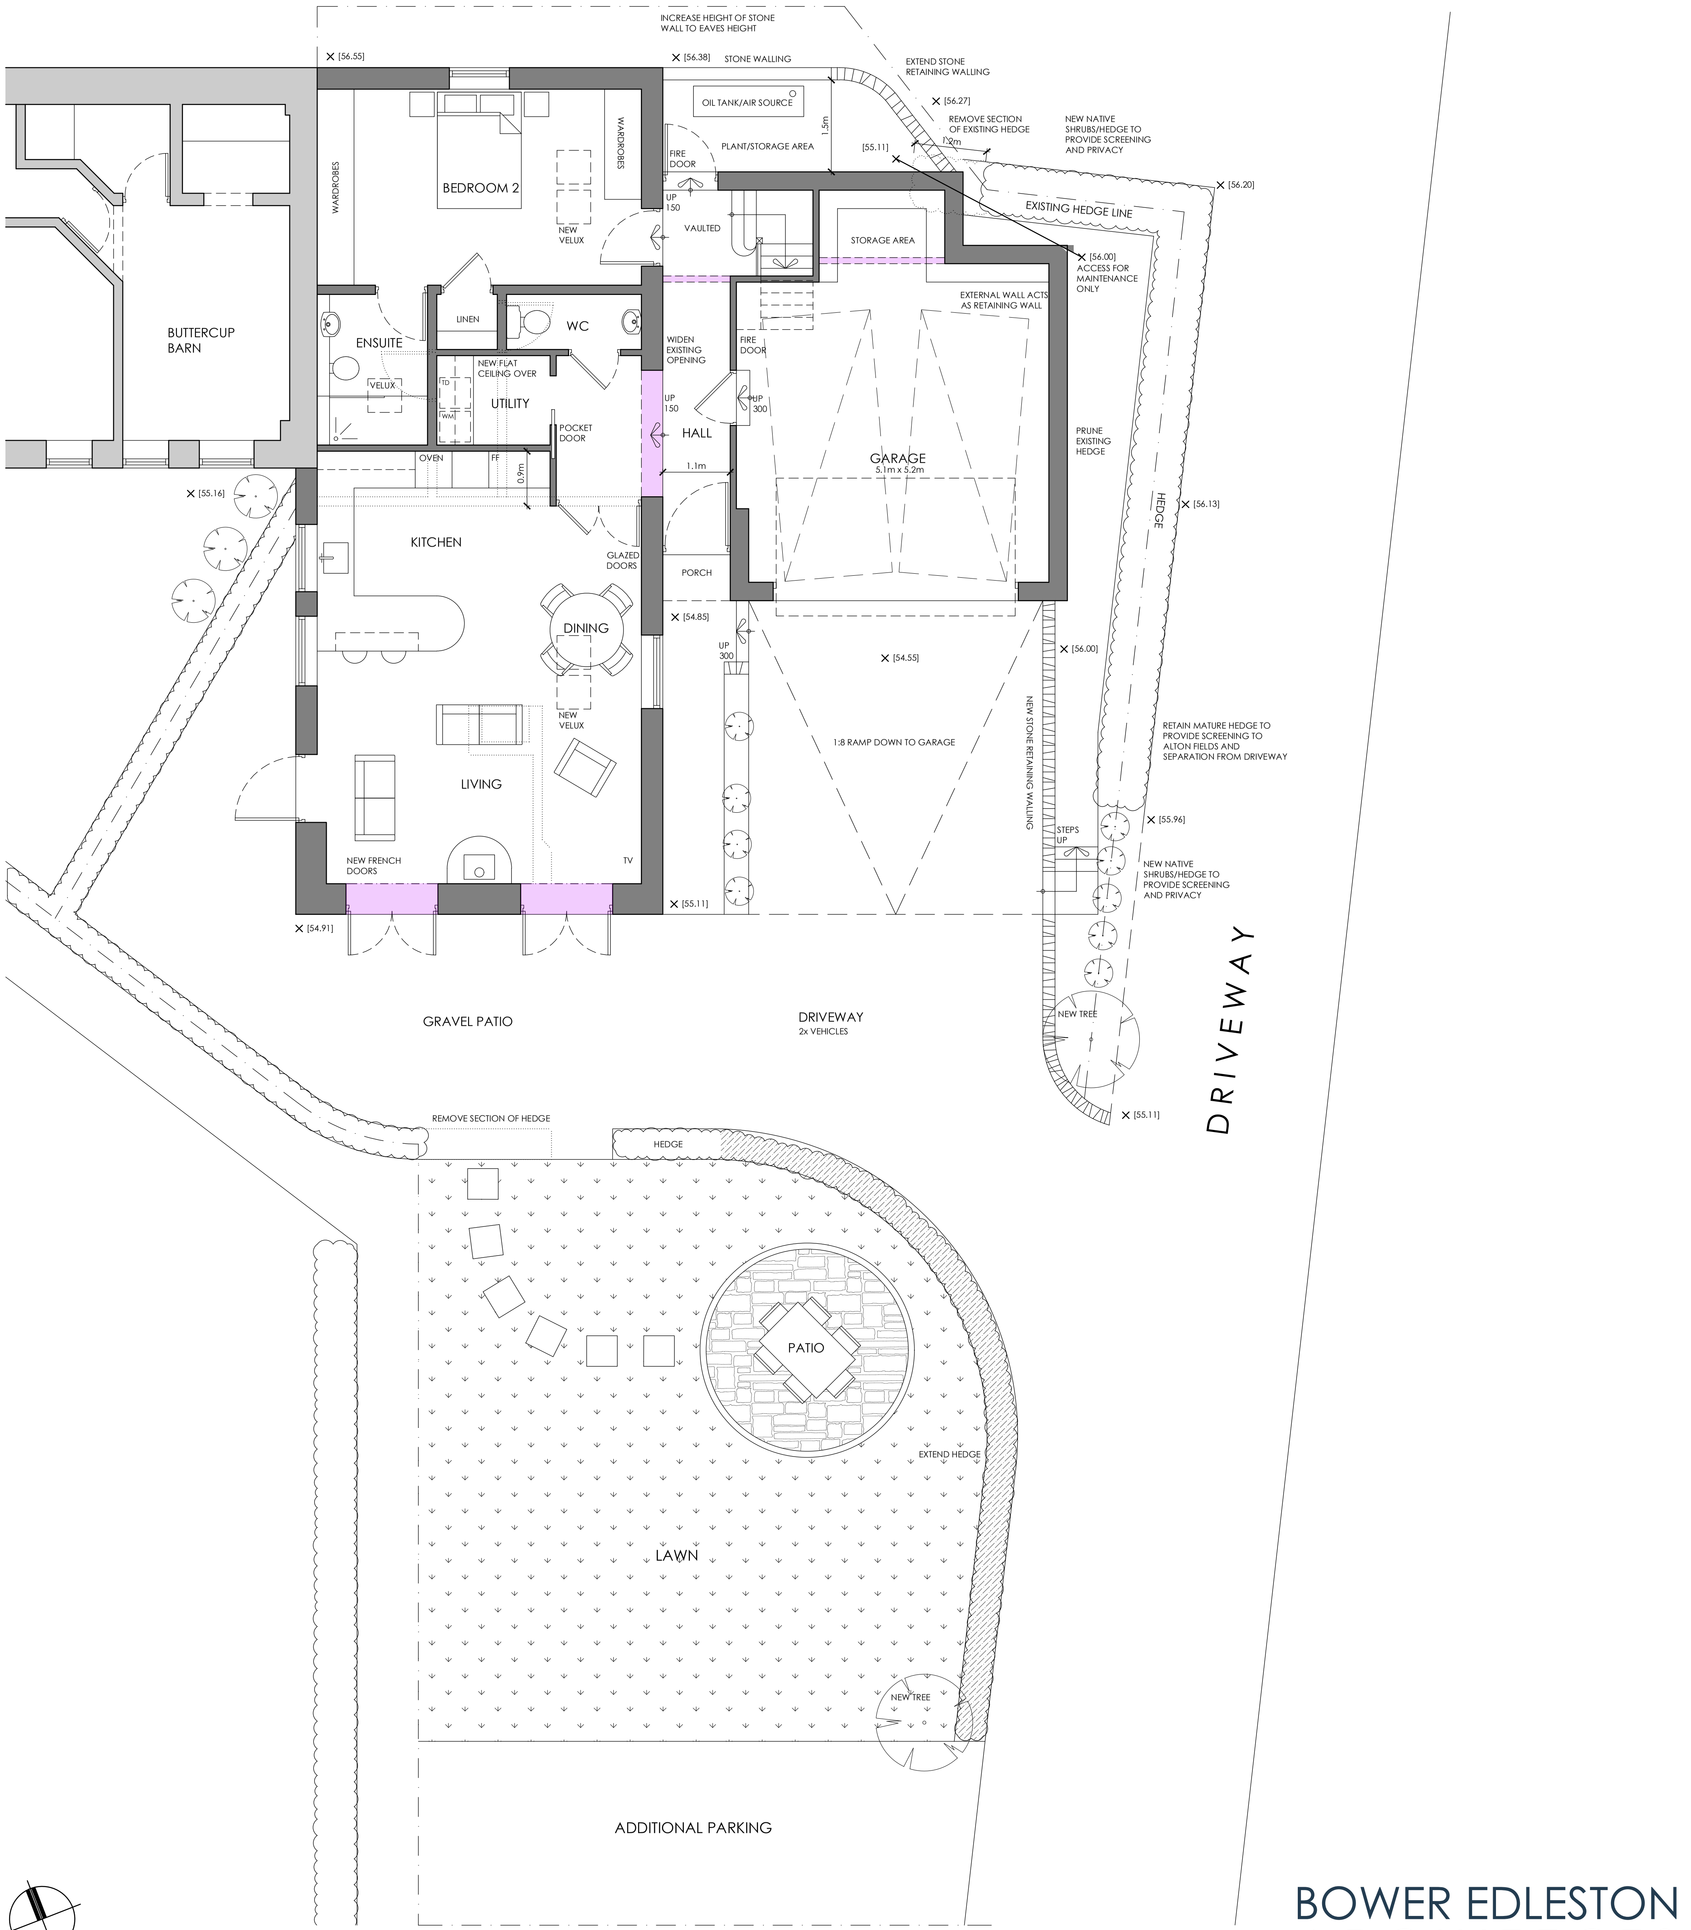

PROPOSED GROUND FLOOR PLAN

bar scale 1:50

0 1m 2m 3m 4m

BOWER EDLESTON
ARCHITECTS
SWEETBRIAR HALL, NANTWICH, CHESHIRE CW5 5RW
TELEPHONE: 01270 624129 FACSIMILE: 01270 627684
EMAIL: ADMIN @ BOWER - EDLESTON . COM
WEBSITE: WWW. BOWER - EDLESTON . COM

PROJECT
BLUEBELL BARN, KIRK IRETON

TITLE
PROPOSED GROUND FLOOR PLAN

SCALE	1:50@A1	DRAWN BY	MTC
DATE	FEB' 22	STAGE	
DRG.No	04	REVISION	B