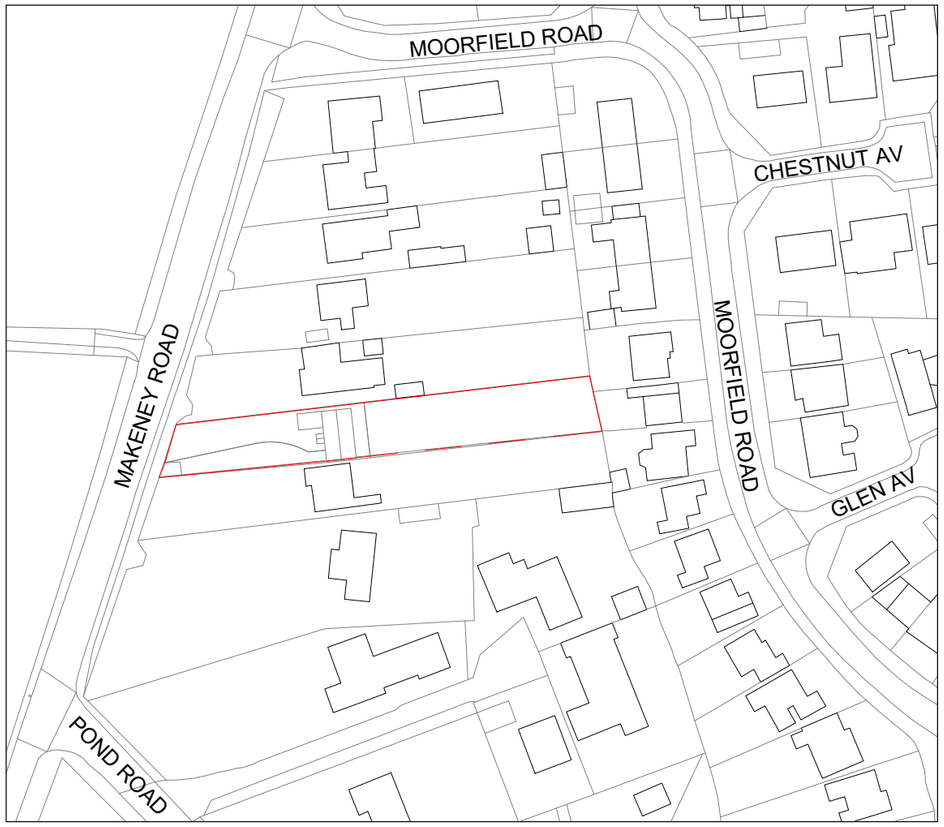

1 Site Block
1 : 1250



2 Site Location
1 : 500

North

MHA
MANNING HOLDEN ARCHITECTS

0m 10m 20m 30m 40m 50m

VISUAL SCALE 1:500 @ A3

*All dimensions to be checked on site prior to the contractor starting work. This drawing does not indicate structural design - a Structural Engineer should be appointed to undertake detailed structural design and calculations. This drawing has been prepared solely for the purposes of obtaining planning consent and should not be used for construction purposes. No liability will be accepted should this drawing be used for anything other than a planning drawing.

PROJECT
37 Makeney Rd

SHEET
Site Block and Location

CLIENT
Jasmine and Charles Burrell

Date	Project number	Scale (@ A3)
July 2021	0255	As indicated
Drawn by: AM	DRAWING NUMBER: SP-EX-01	REV
Checked by: HB		

24/03/2022 18:26:24