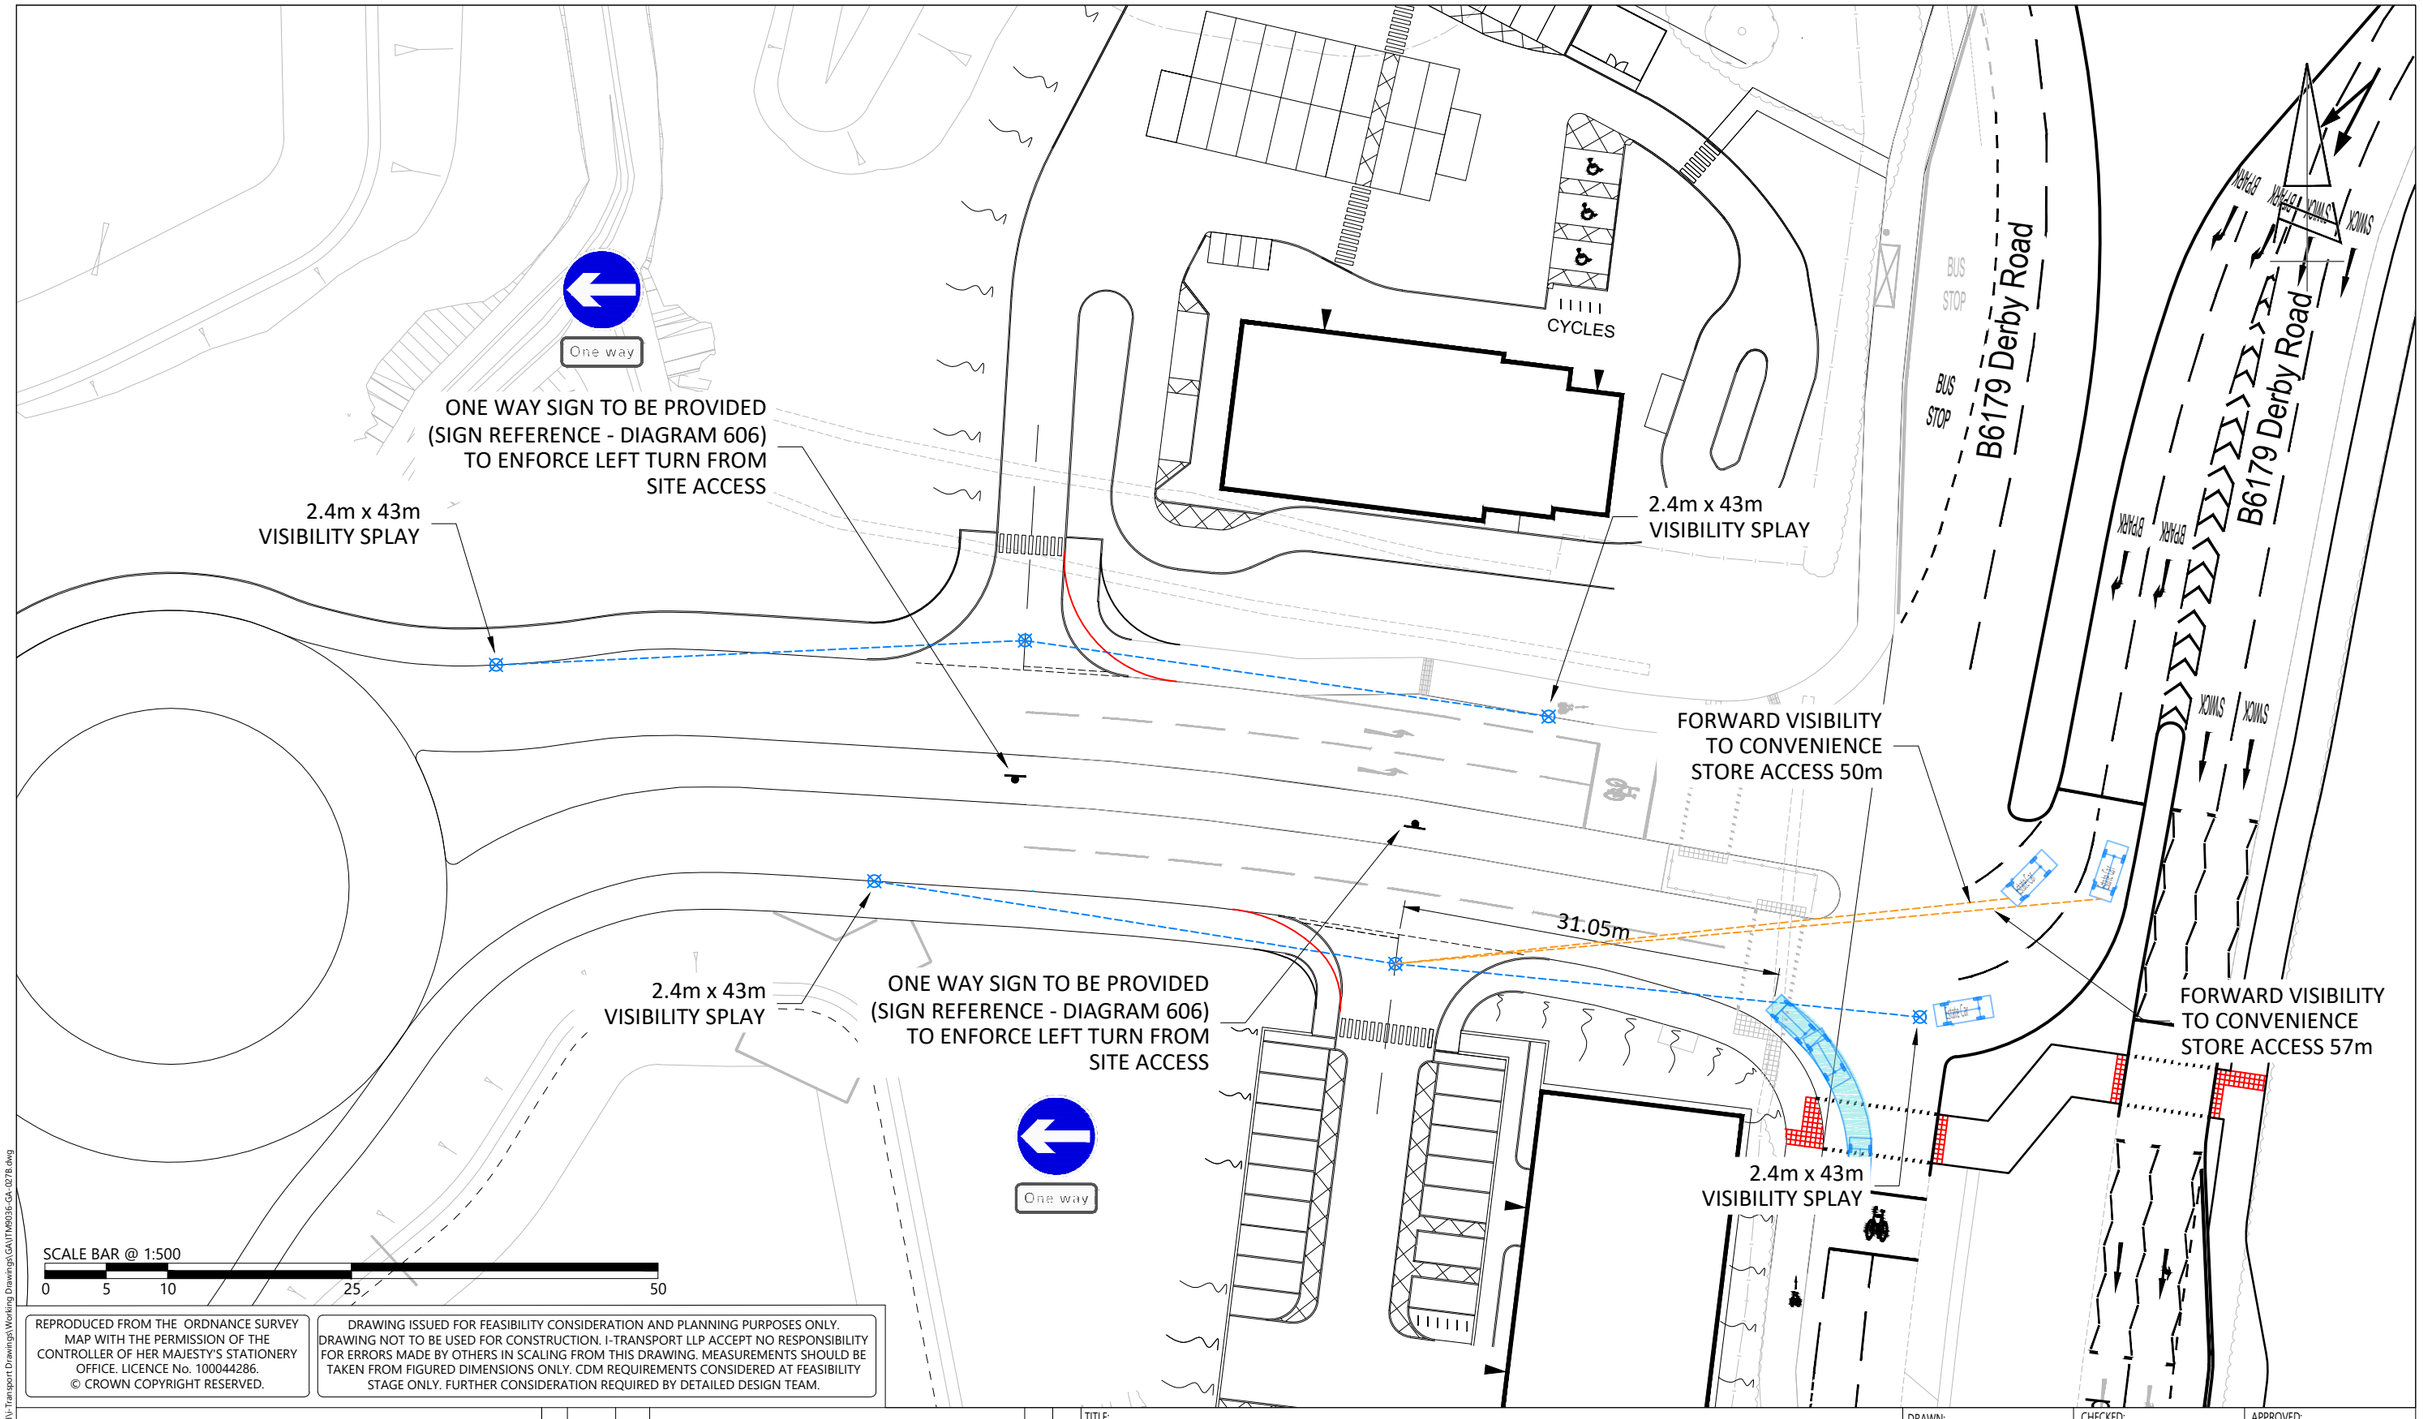


REPRODUCED FROM THE ORDNANCE SURVEY MAP WITH THE PERMISSION OF THE CONTROLLER OF HER MAJESTY'S STATIONERY OFFICE. LICENCE No. 100044286.
© CROWN COPYRIGHT RESERVED.

DRAWING ISSUED FOR FEASIBILITY CONSIDERATION AND PLANNING PURPOSES ONLY. DRAWING NOT TO BE USED FOR CONSTRUCTION. I-TRANSPORT LLP ACCEPT NO RESPONSIBILITY FOR ERRORS MADE BY OTHERS IN SCALING FROM THIS DRAWING. MEASUREMENTS SHOULD BE TAKEN FROM FIGURED DIMENSIONS ONLY. CDM REQUIREMENTS CONSIDERED AT FEASIBILITY STAGE ONLY. FURTHER CONSIDERATION REQUIRED BY DETAILED DESIGN TEAM.

i-Transport
Centurion House, 129 Deansgate
Manchester, M3 3WR
Tel: 0161 830 2172
www.i-transport.co.uk

REV	DATE	BY	DESCRIPTION	CHK	APD
B	21.07.21	JB	EDITS TO SITE ACCESS AND SIGNS ADDED	JO	JO
A	01.04.21	JW	UPDATED MASTERPLAN	JO	JO

STATUS: FOR INFORMATION

TITLE: RESTAURANT AND CONVENIENCE STORE
VISIBILITY SPLAYS/JUNCTION SPACING

PROJECT: LILY STREET FARM

CLIENT: PEVERIL HOMES

DRAWN:	CHECKED:	APPROVED:
JB	JO	VE
PROJECT No:	**SCALE @ A3:**	**DATE:**
ITM9036	1:500	11.03.21
DRAWING No:		**REV:**
ITM9036-GA-027		B

Z:\Projects\9036ITM - Lily Street Farm F3 (F1-2A\Tech\Acad\i-Transport Drawings\Working Drawings\GA\ITM9036-GA-027B.dwg