
Rear Elevation

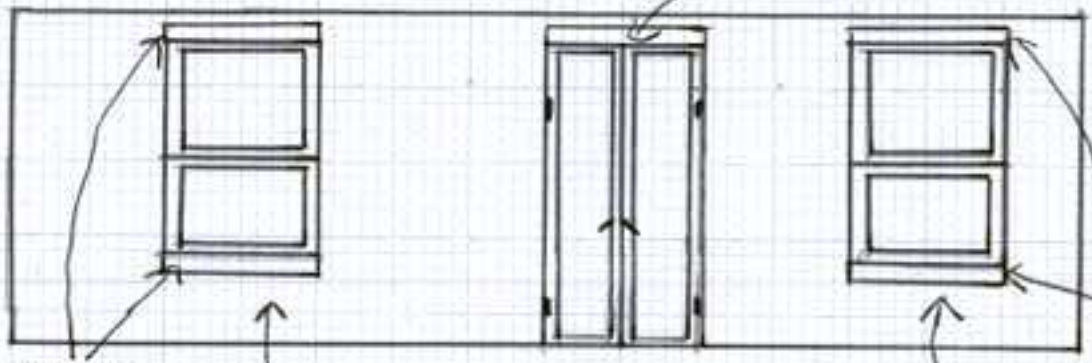


Middle sash window to rear to be replaced with French door in white uPVC, fully glazed, outward opening

existing lintels

existing lintels

Front Elevation

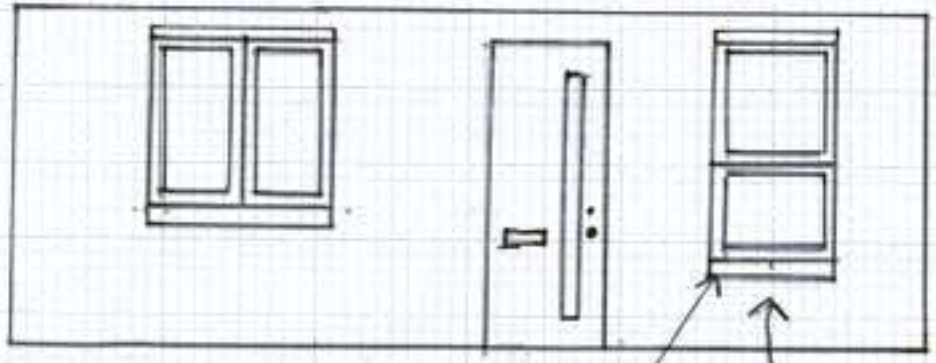

existing lintel

Existing sash windows to be replaced with tilt & turn style or similar in white uPVC to match existing dwellings

Existing windows are white uPVC, double glazed sash style. Proposals will replace with same materials with aim of being visually similar to sash-style but with different opening mechanism

Scale: 1:50


AVA/2022/0111

11 Meadow Court

Belper

Flat 11

Scale 1:12.5

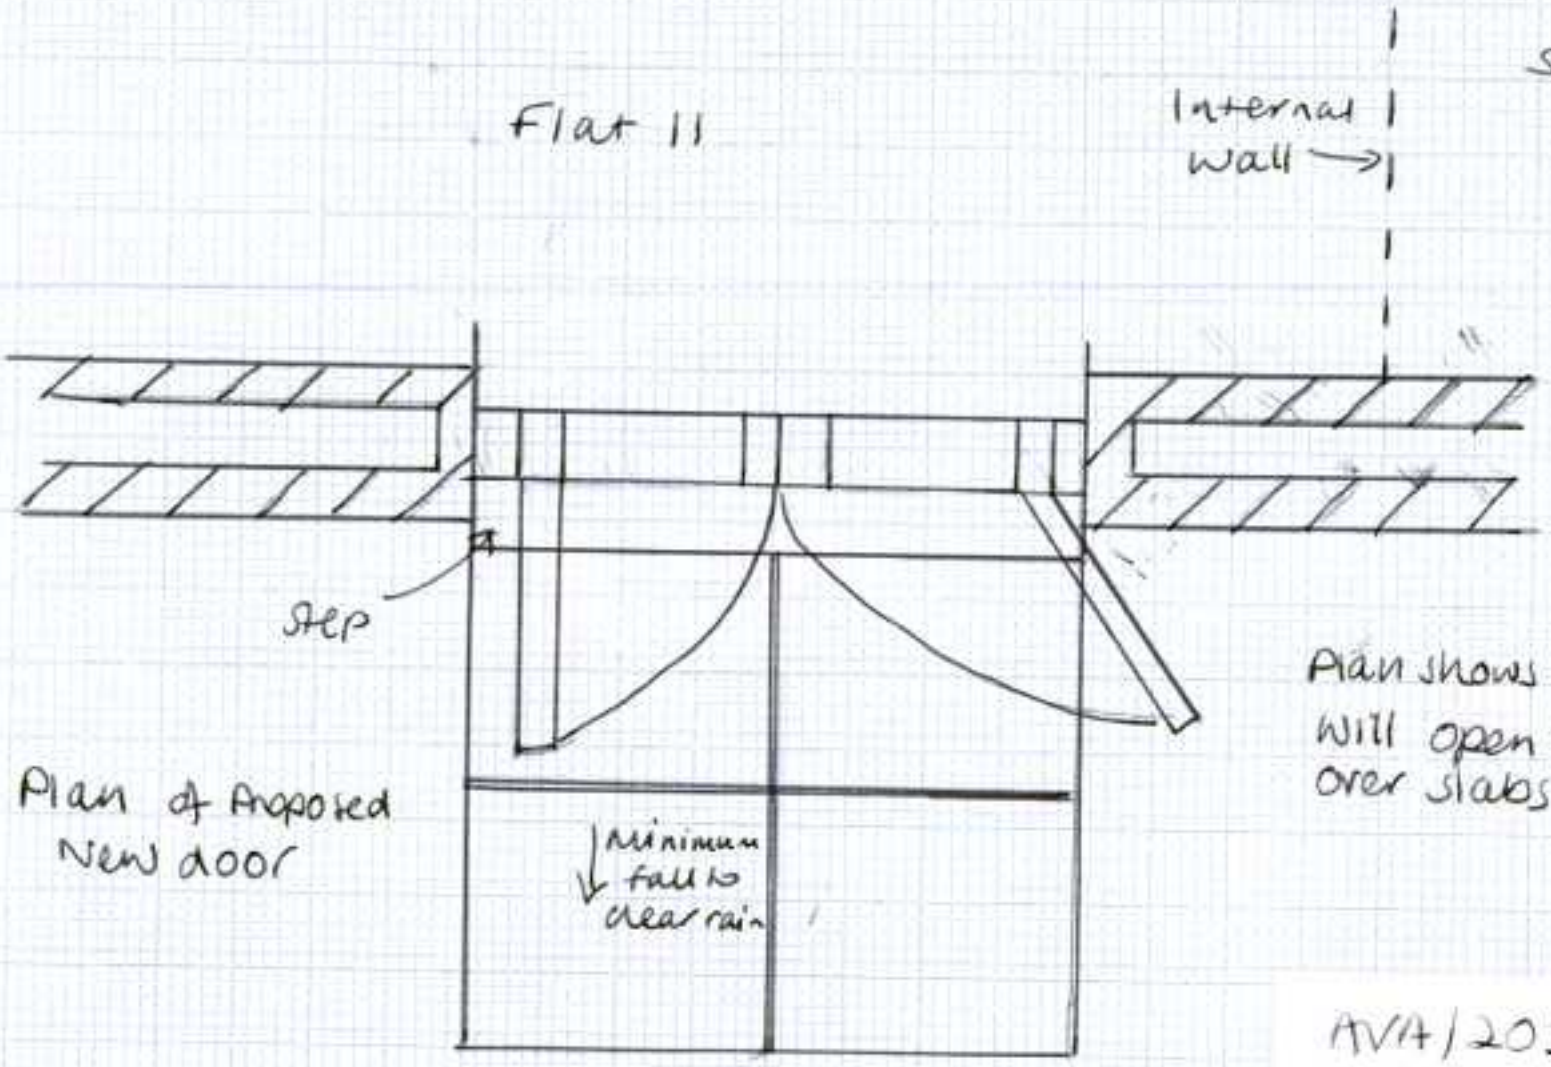


Plan of Proposed New door

Plan shows how doors will open outwards over slabs

AVA/2022/0111
11 Meadow Court
Belper

Proposed Door 1:12.5

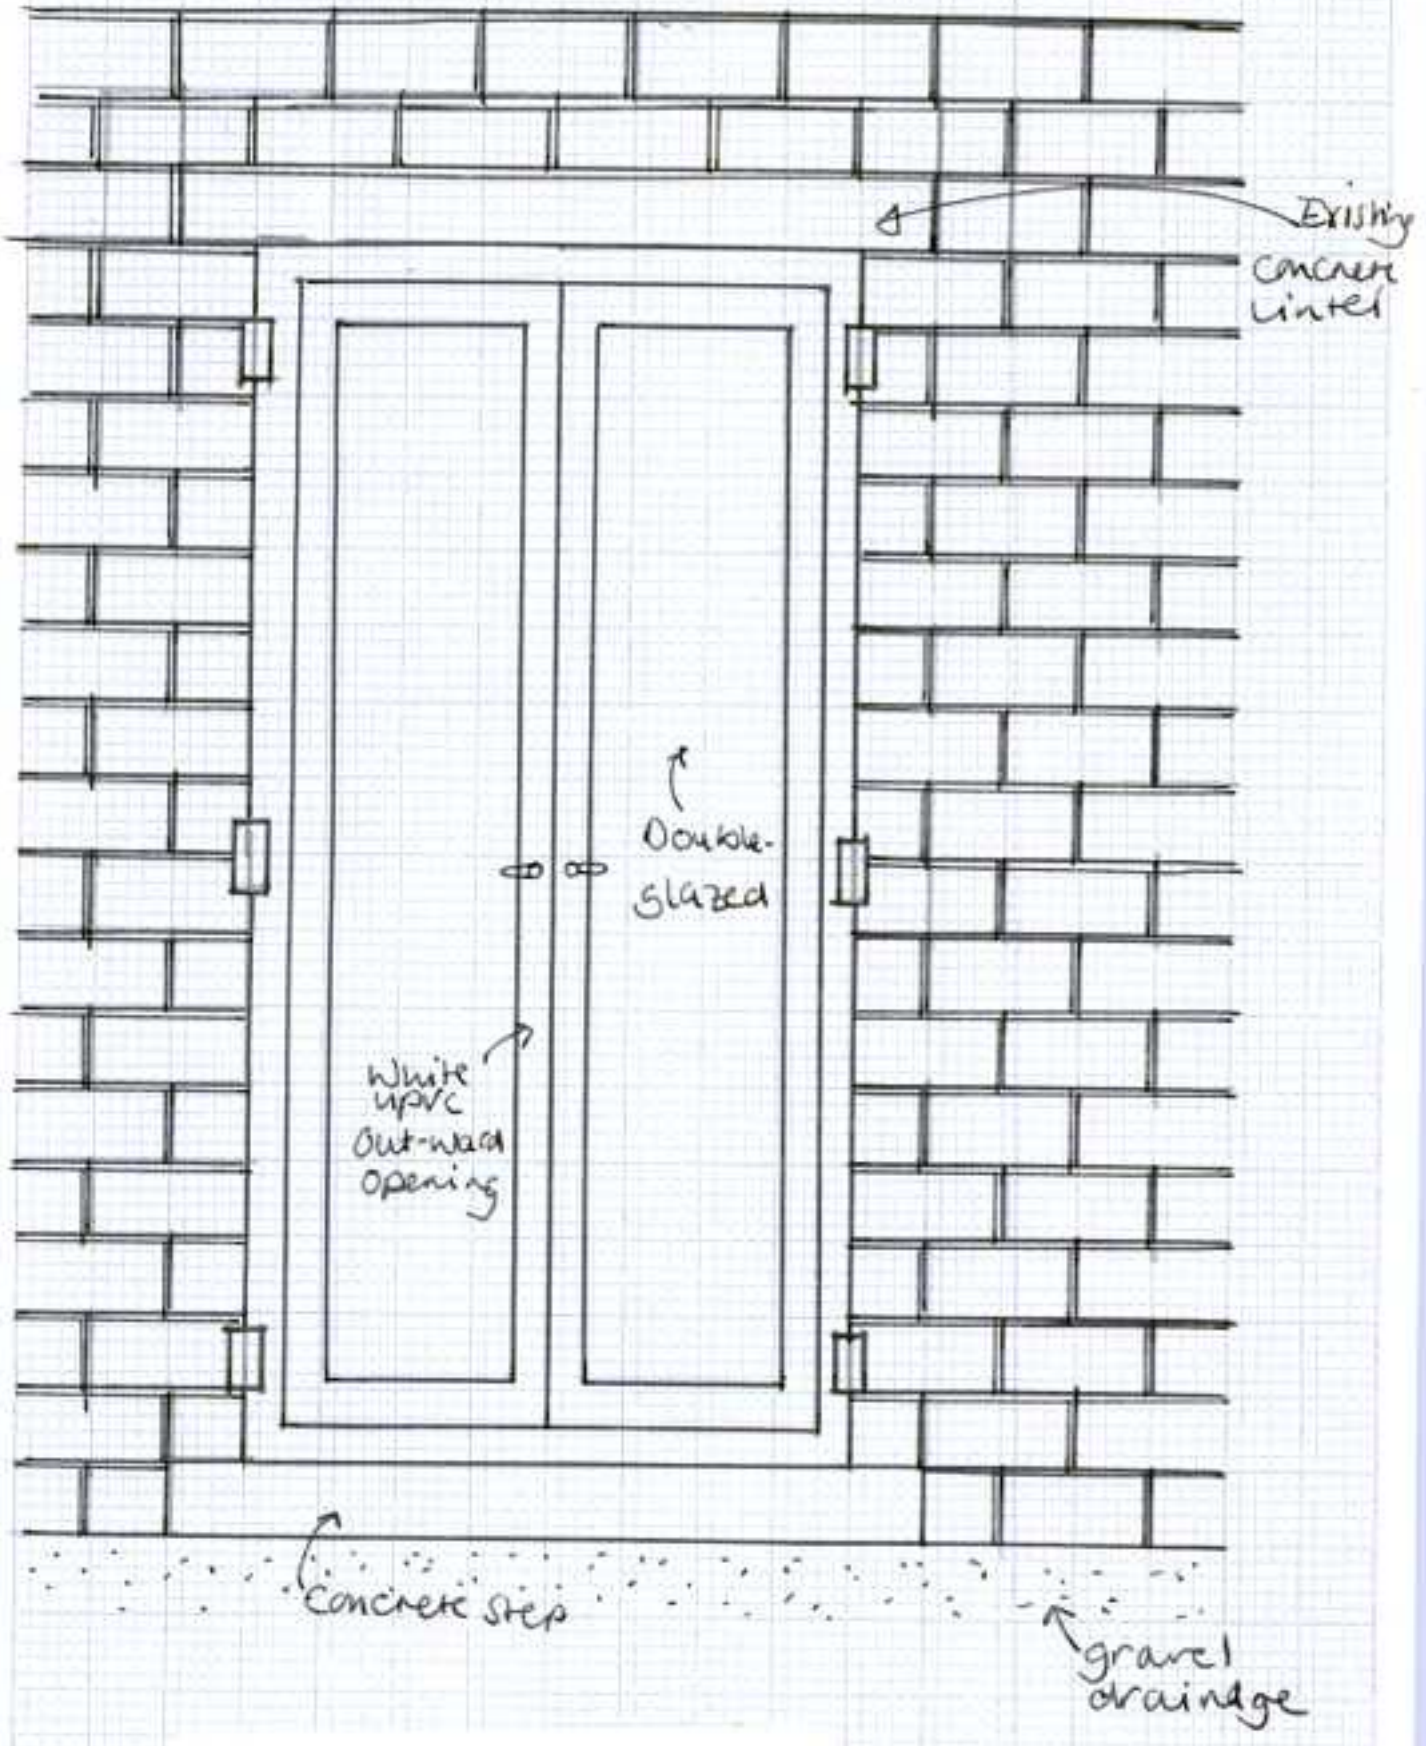

AVA/2022/0111
11 Meadow Court
Belper