this drawing remains the property of fisch design limited and duplication of this drawing in whole or any part is strictly forbidden without prior written permission from fisch design ltd

all structural alterations are to be approved by a structural engineer

do not scale from this drawing, all dimensions to be checked on site

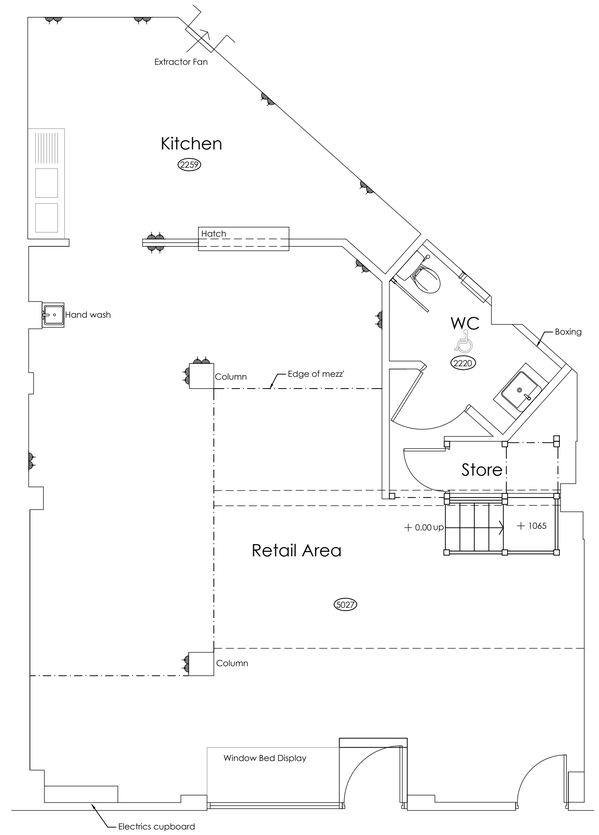

Existing Ground Floor
Scale 1:50@A1

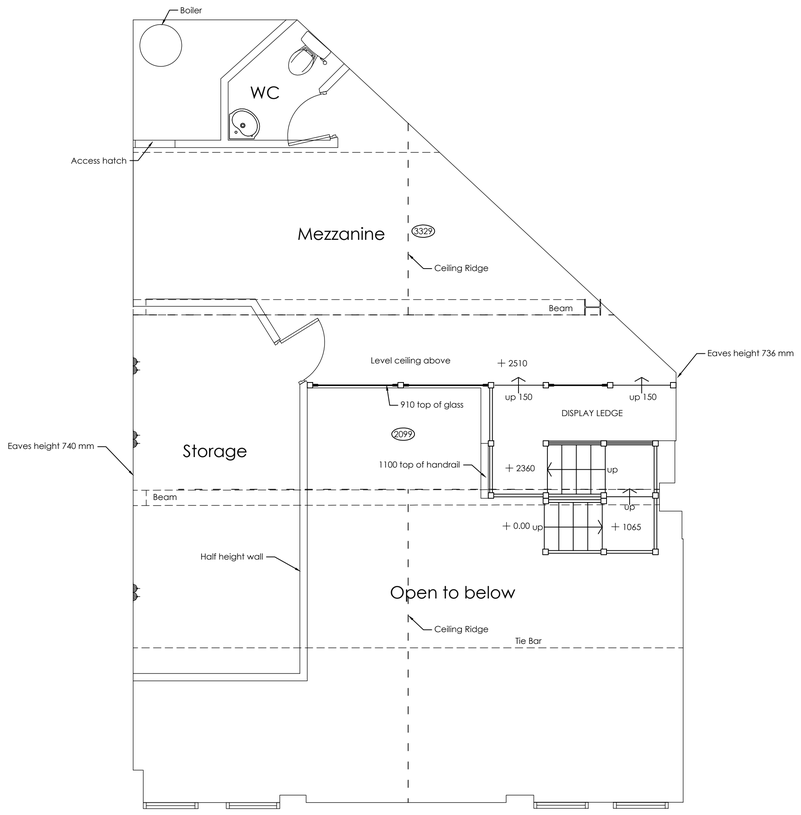

Existing Mezzanine Floor
Scale 1:50@A1

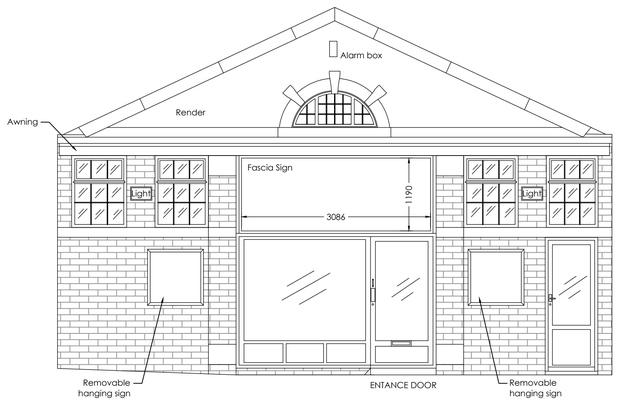

Existing Frontage Elevation (Strutt Street)
Scale 1:50@A1

DWG NO:	**1985-01**	REVISION:	**-**
CLIENT:	**Reunion Group Ltd**		
PROJECT:	**23 Strutt Street Belper Derbys DE56 1UN**		
TITLE:	**Existing Layout & Shopfront Elevation**		
ORIGIN:	**GT**	CHECKED:	**SG**
SCALE:	**1:50@A1**	DATE:	**14.03.22**

fisch INTERIORS & ARCHITECTURE
FISCH DESIGN LTD
1 HERITAGE BUSINESS CENTRE
DERBY ROAD, BELPER
DERBYSHIRE, DE56 1SW
+44 (0)1773 828222 / WWW.FISCHDESIGN.CO.UK / MAIL@FISCHDESIGN.CO.UK