Mr & Mrs Simpson 15 Holloway Road Duffield DE56 4FE	Single Storey Rear Kitchen Extension	Existing Ground Floor Plan & Elevations	1 : 50 2021-86-02

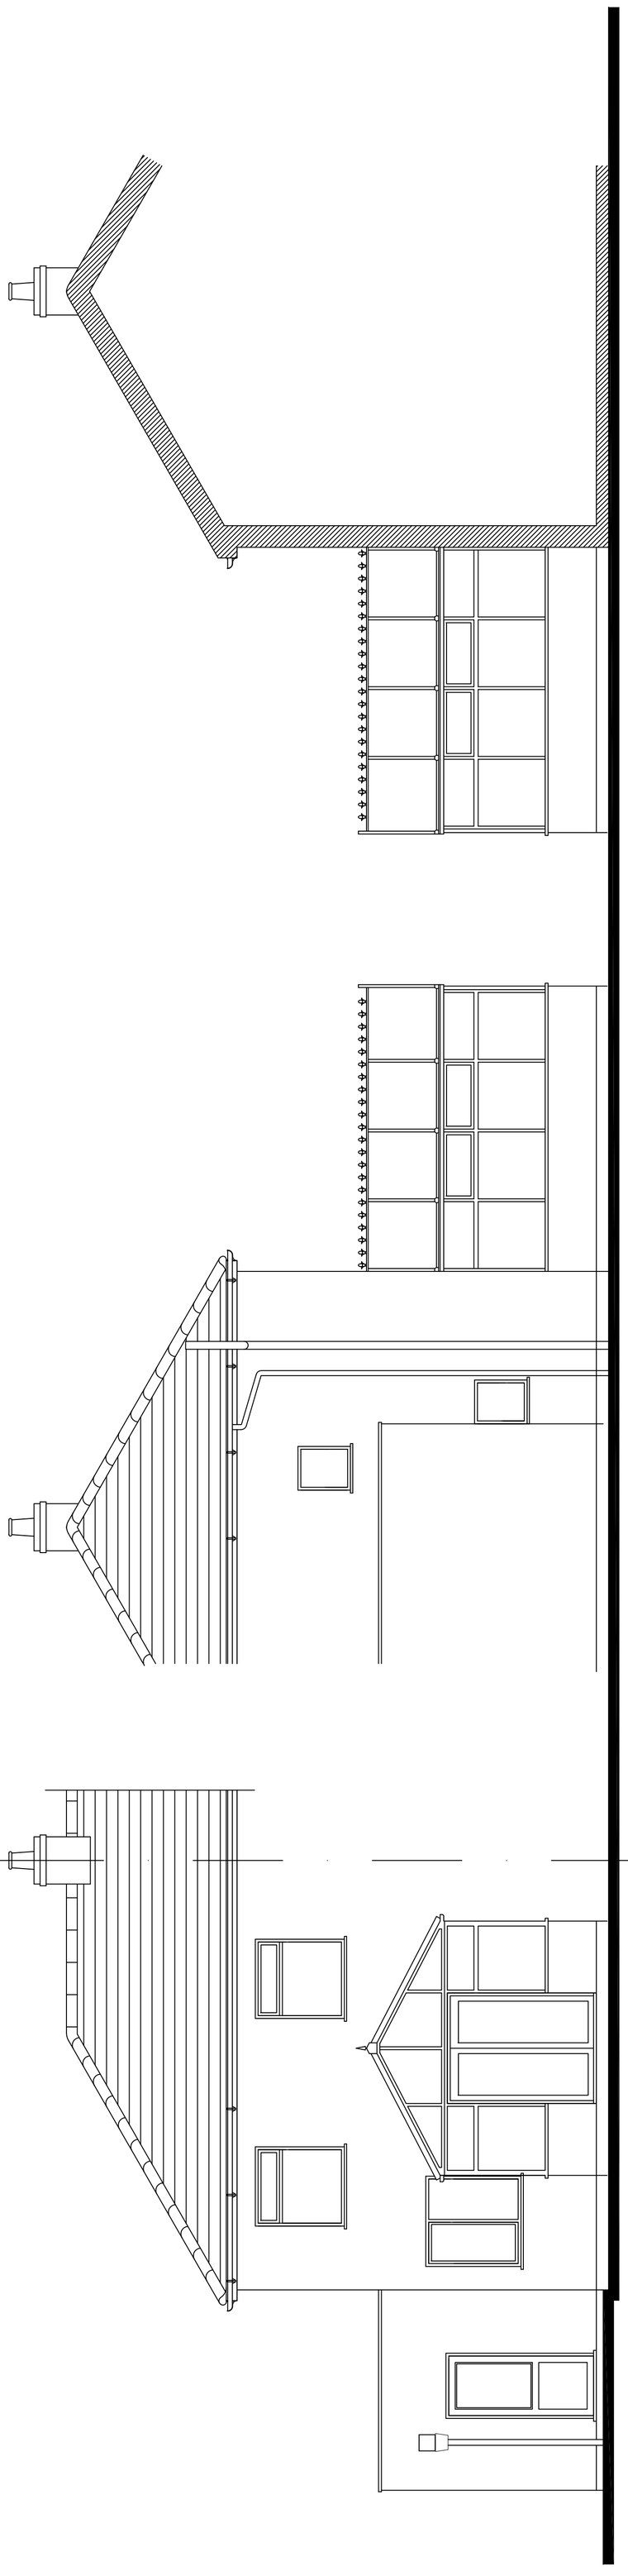

Existing Gable Elevation
Scale 1:50

Existing Gable Elevation
Scale 1:50

Existing Rear Elevation
Scale 1:50

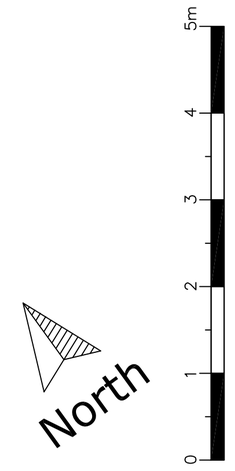

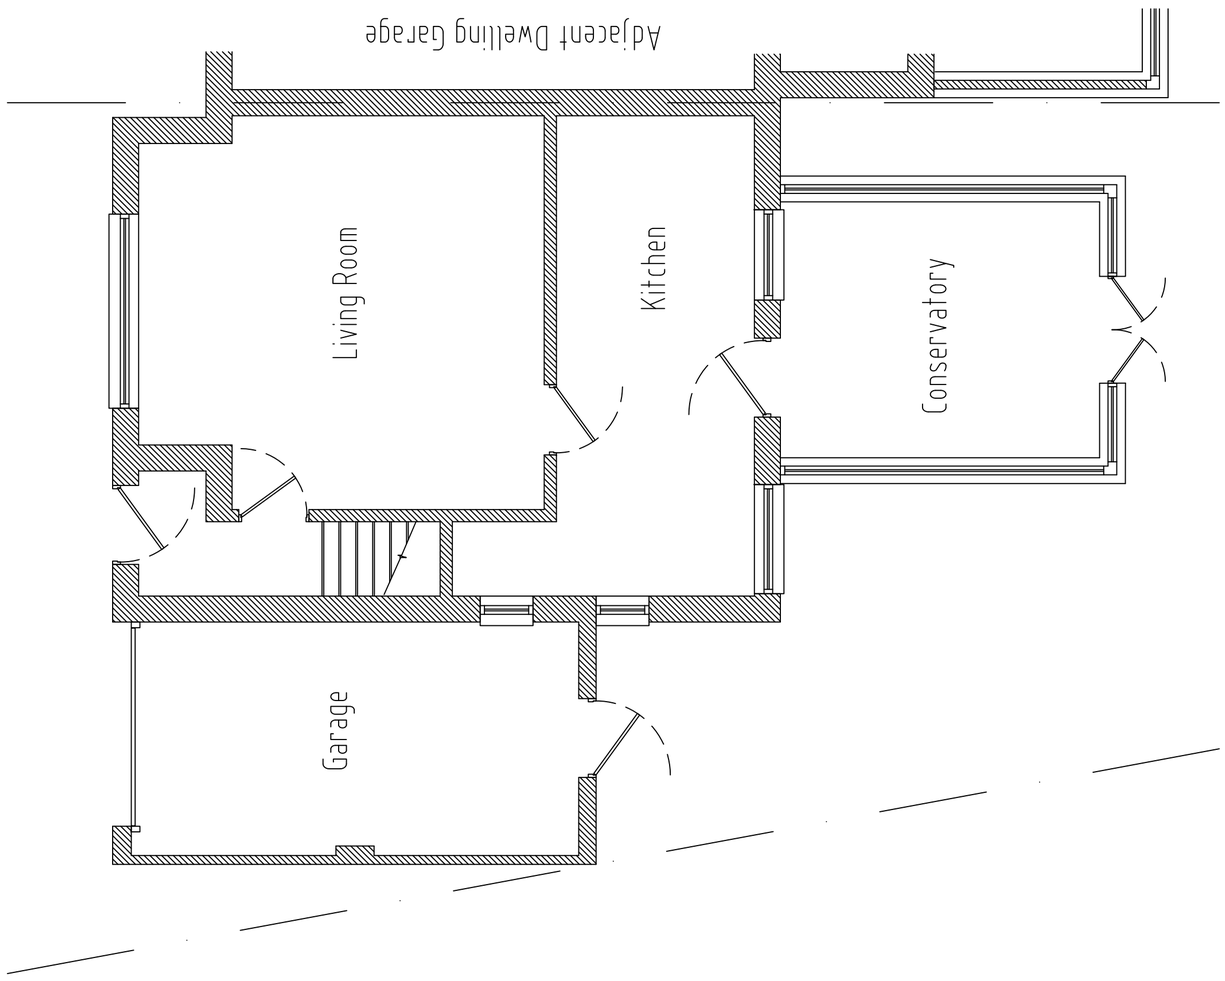

Existing Ground Floor Plan
Scale 1:50