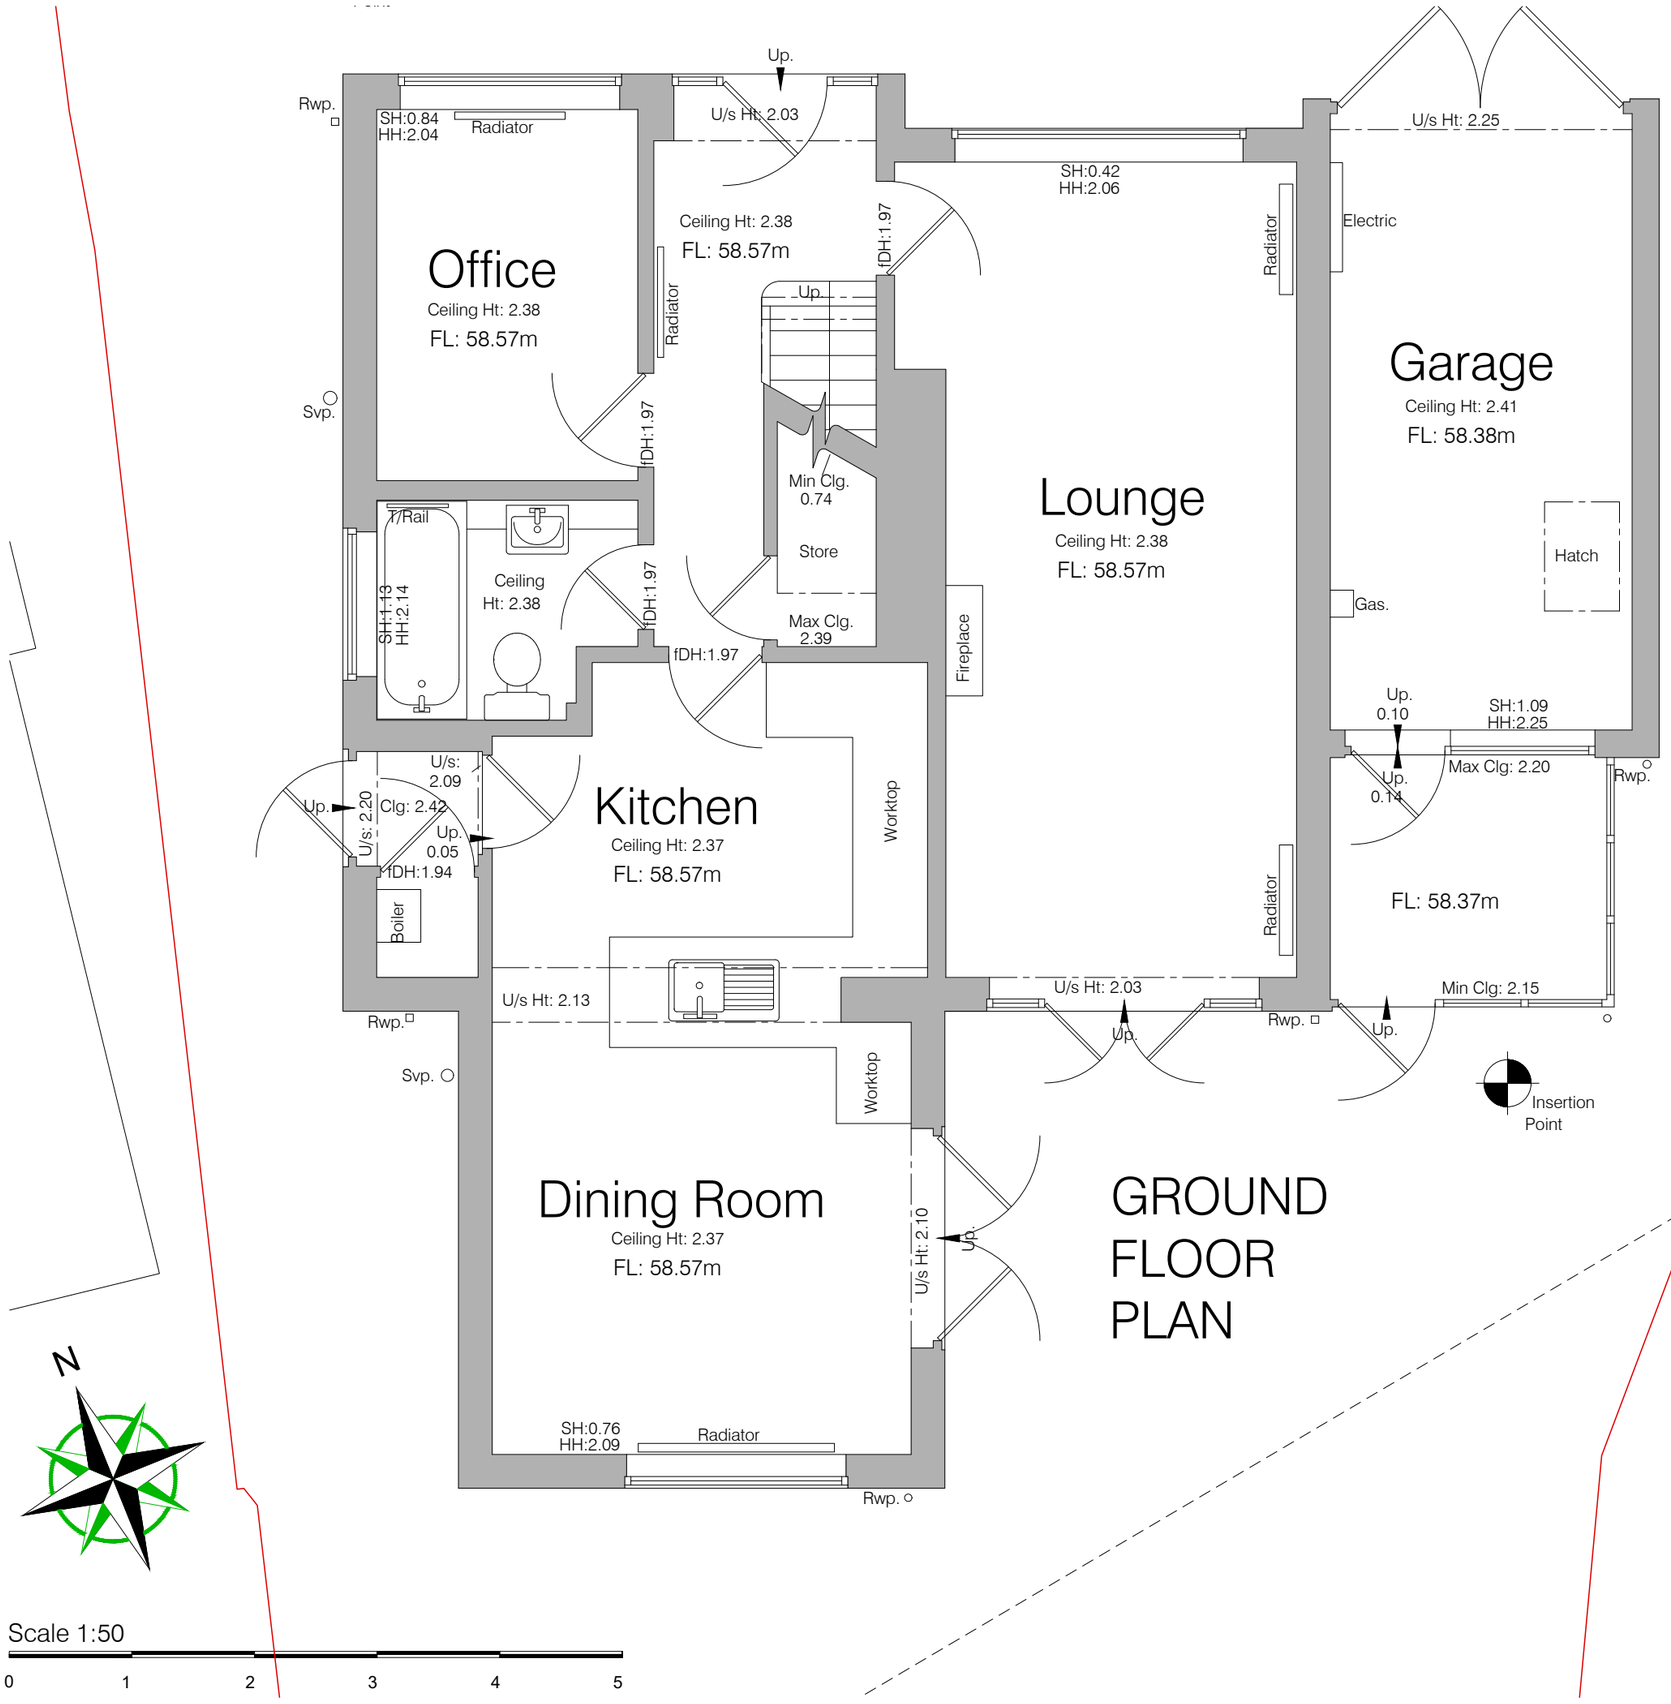

S.G ARCHITECTURAL DESIGN
Tel: 07817034426. sgarchitecturaldesign@gmail.com.
www.sgarchitecturaldesign.com

33 Park Rd Duffield DE56 4GR

02 A- EXISTING GROUND FLOOR LAYOUT - A3 1-50

SG PROJECT NO.	PAPER SIZE	DRAWN BY
250	A3	SG
REVISION	SCALES: 1:50	
PLANNING		

Drawing measurements shall not be obtained by scaling. Verify all dimensions prior to construction. Immediately report any discrepancies on this document to SG ARCHITECTURAL DESIGN.

REV.	DESCRIPTION	DATE	BY	CHK'D
P1	FINAL ISSUE	26-02-2022	SG	SG