

Existing Side Elevation
Scale 1:100 (East)



Existing Rear Elevation
Scale 1:100 (North)

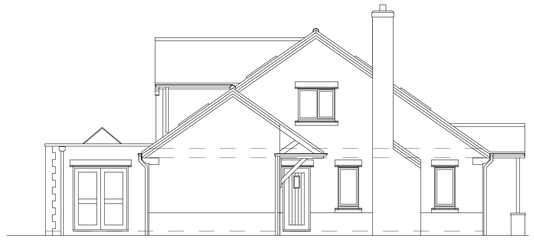

Existing Side Elevation
Scale 1:100 (West)



Existing Front Elevation
Scale 1:100 (South)

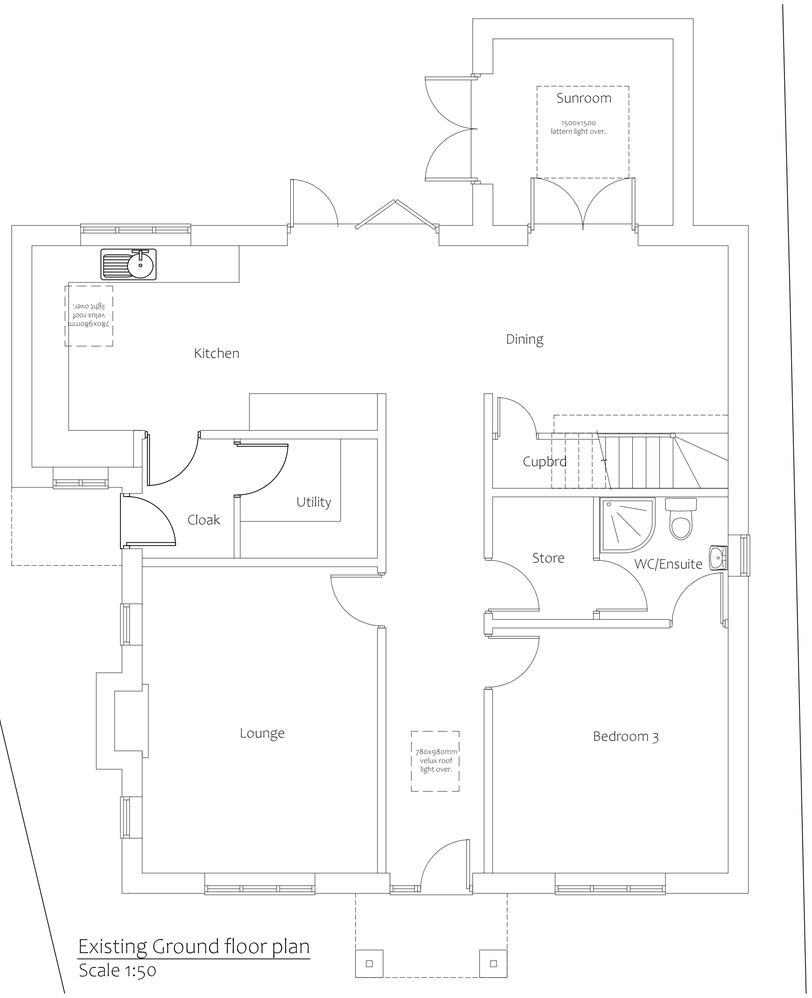

Existing Ground floor plan
Scale 1:50

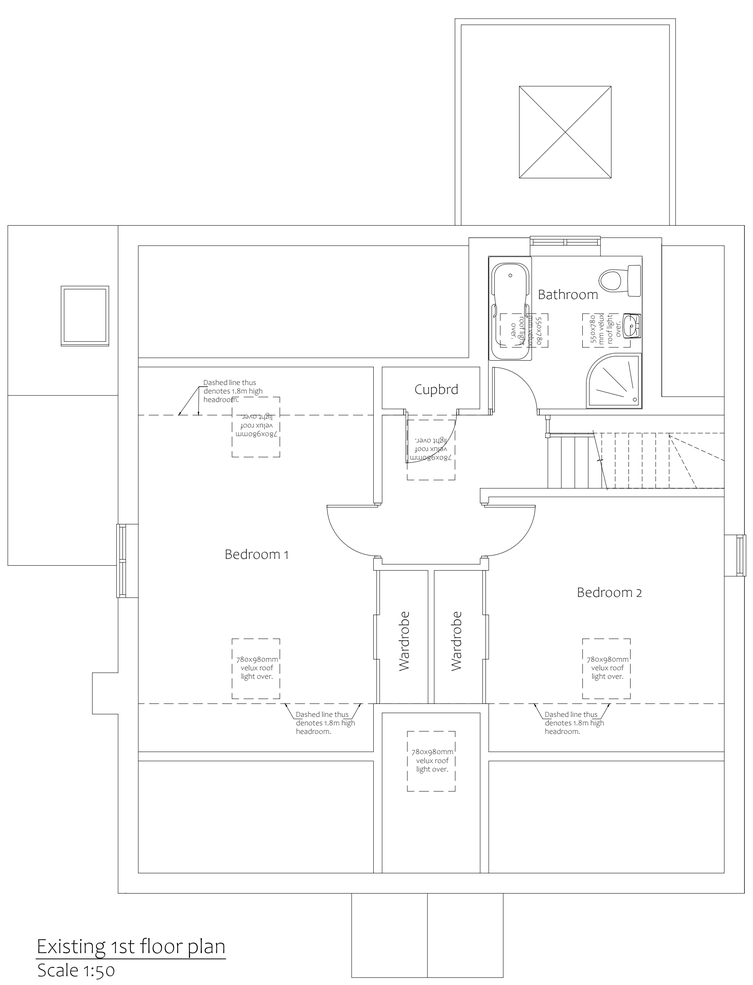

Existing 1st floor plan
Scale 1:50

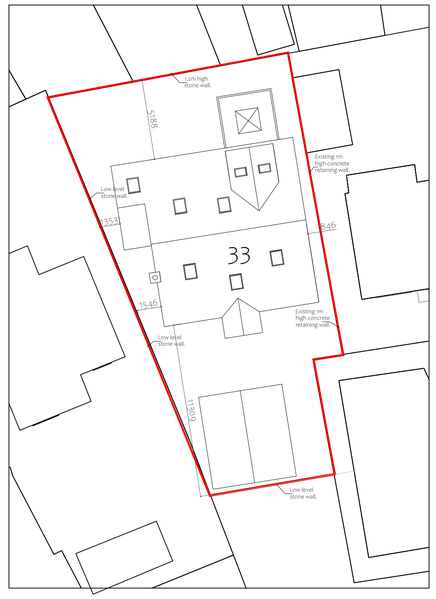

Existing Site Block Plan
Scale 1:200



Site Location Plan
Scale 1:1250

DO NOT SCALE:
From this drawing all dimensions are in millimetres unless otherwise stated any discrepancies are to be reported to Lacey & Owen Architectural Services Ltd.

RELEVANT DRAWINGS:
This drawing is to be read in conjunction with all other relevant drawings and details

DRAWING COPYRIGHT:
This drawing and all other relevant drawings is the property of Lacey & Owen Architectural Services Ltd. and should not copied or altered in any way without prior consent

PLANNING ISSUE

Rev	By	Date	Details

PROPOSED
Dormer window

LOCATION
33 Charnwood Avenue
Belper
Derbyshire
DE56 1EA

CLIENT
Mr T Lancashire

DRAWING TITLE
Details as Existing

DRAWN BY	DATE	DWG.NO	REV
MO	March 2022	KJ2433A/01	-

SCALES					
@ A1	1:50	1:100	1:200	1:1250	

139 Bath Street
Ilkeston
Derbyshire
DE7 8AS

LACEY & OWEN
ARCHITECTURAL SERVICES LTD

T: 0115 944 5138
E: enquiry@laceyandowen.co.uk
www.laceyandowen.co.uk

CIAT REGISTERED PRACTICE

Autocad License number, 610-00037122 © 1997