

Proposed Side Elevation
Scale 1:100 (East)



Proposed Rear Elevation
Scale 1:100 (North)



Proposed Side Elevation
Scale 1:100 (West)



Proposed Front Elevation
Scale 1:100 (South)

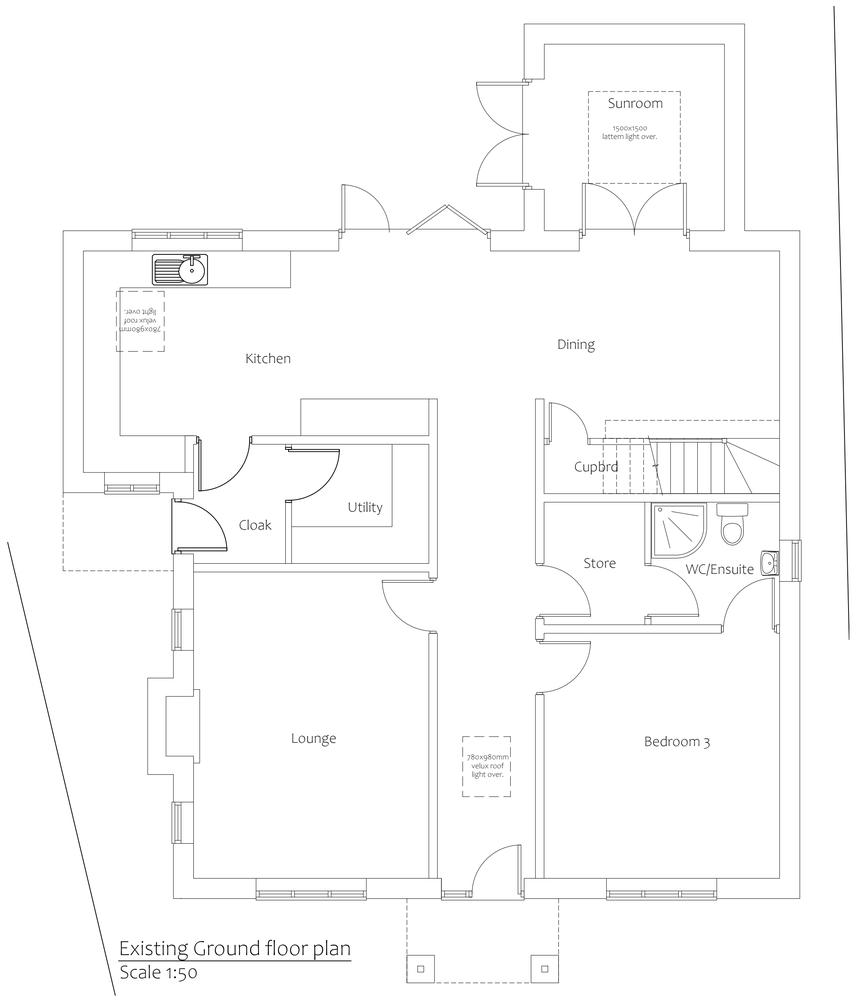

Existing Ground floor plan
Scale 1:50

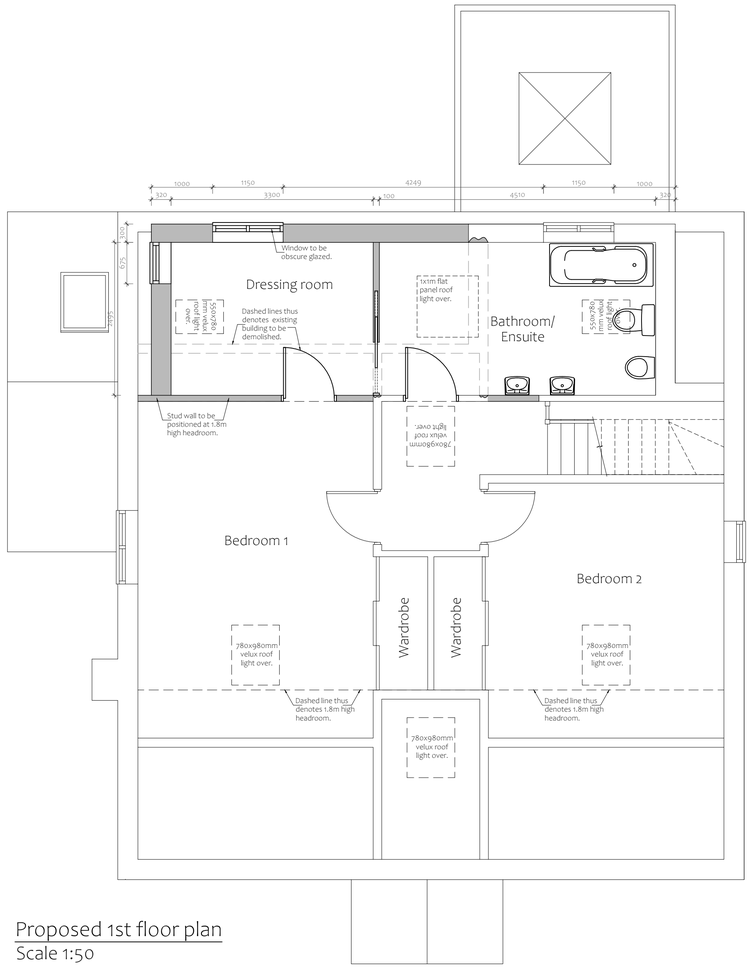

Proposed 1st floor plan
Scale 1:50

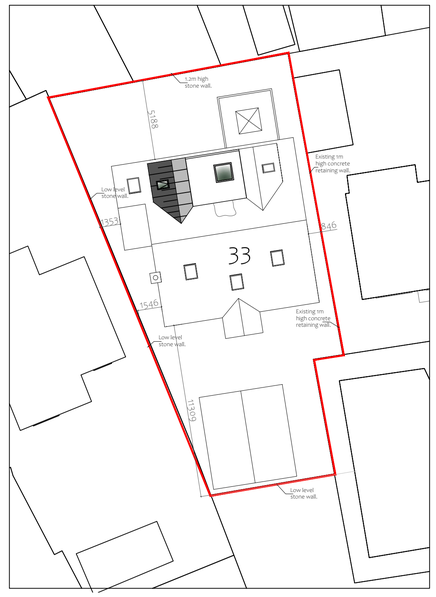

Proposed Site Block Plan
Scale 1:200

DO NOT SCALE:
From this drawing all dimensions are in millimetres unless otherwise stated any discrepancies are to be reported to Lacey & Owen Architectural Services Ltd.

RELEVANT DRAWINGS:
This drawing is to be read in conjunction with all other relevant drawings and details

DRAWING COPYRIGHT:
This drawing and all other relevant drawings is the property of Lacey & Owen Architectural Services Ltd. and should not copied or altered in any way without prior consent

PLANNING ISSUE

Rev	By	Date	Details
A	MO	22/03/22	Revised to client comment

PROPOSED
Dormer window

LOCATION
33 Charnwood Avenue
Belper
Derbyshire
DE56 1EA

CLIENT
Mr T Lancashire

DRAWING TITLE
Details as Proposed

Drawn by	Date	Dwg.No	Rev
MO	March 2022	KJ2433A/02	A

Scales					
@ A1	1:50	1:100	1:200		

139 Bath Street
Ilkeston
Derbyshire
DE7 8AS
LACEY & OWEN
ARCHITECTURAL SERVICES LTD
T: 0115 944 5138
E: enquiry@laceyandowen.co.uk
www.laceyandowen.co.uk
CIAT REGISTERED PRACTICE

Autocad License number, 610-00037122 © 1997