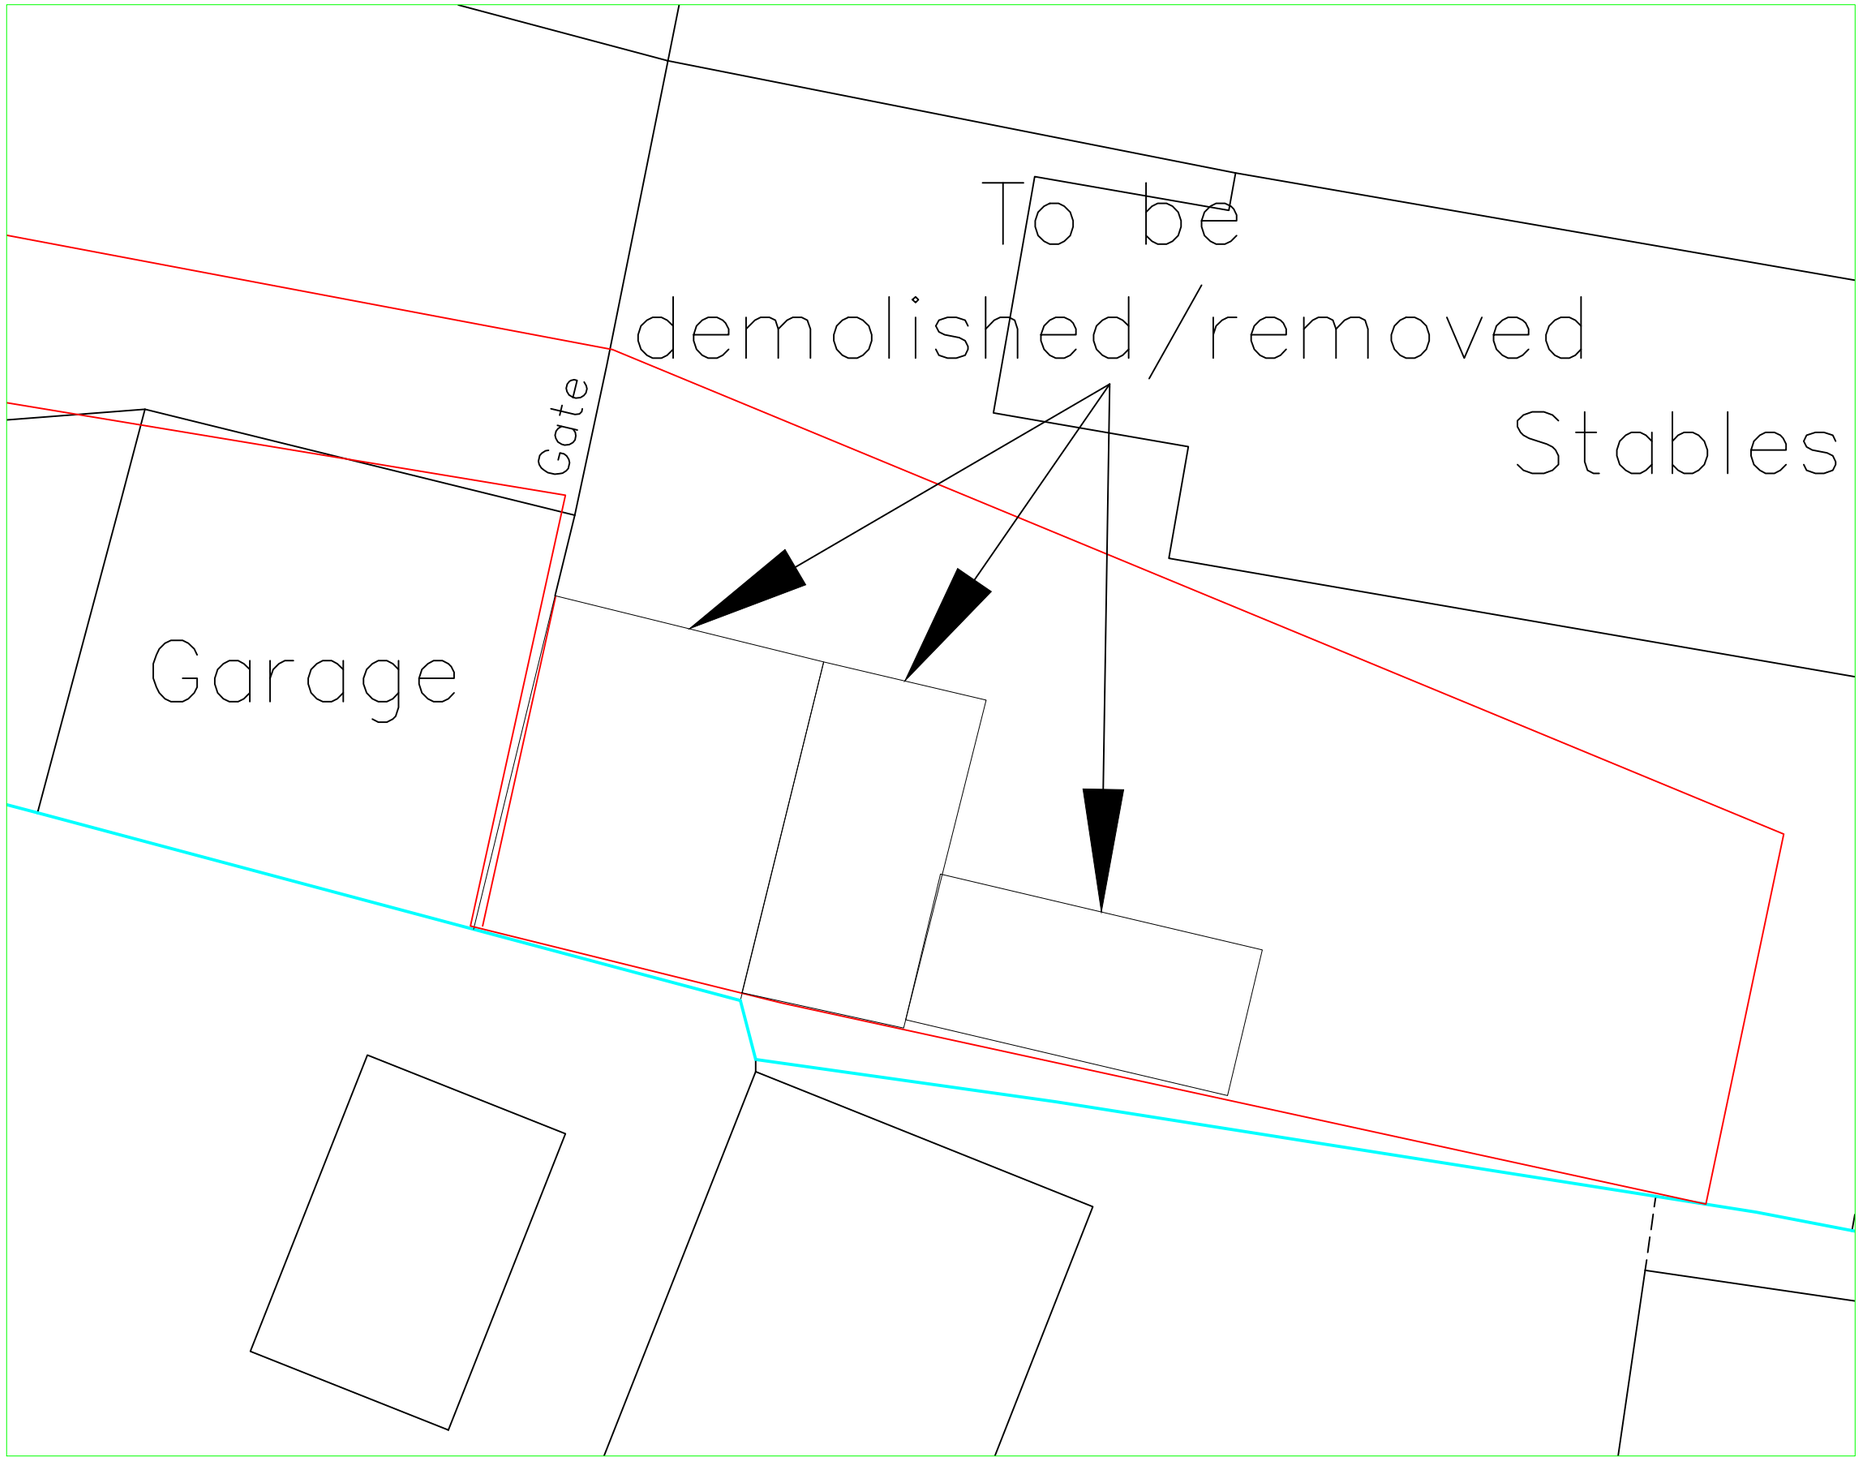

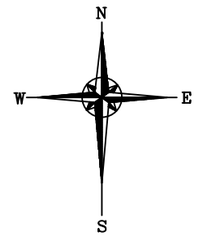

Reproduced from Ordnance Survey digital map data, 1:2500 scale, by permission of Ordnance Survey on behalf of The Controller of Her Majesty's Stationery Office.
© Crown copyright.
All rights reserved.

© Copyright

J C Harrison Planning
& Admin Services
jo@jcharrison.co.uk
07792 144155

Client:
Mr P Mills
PLatts Farm, 32 High Road,
Southwingfield, DE55 7LX

Project:
Proposed Replacement
General Purpose
Storage Buildings

Title:
Existing Floor Plan

Drawn: J Harrison

Date: 29.03.2022

Scales: 1:100 @ A3

Drg. No.: 1012-005

Rev.: