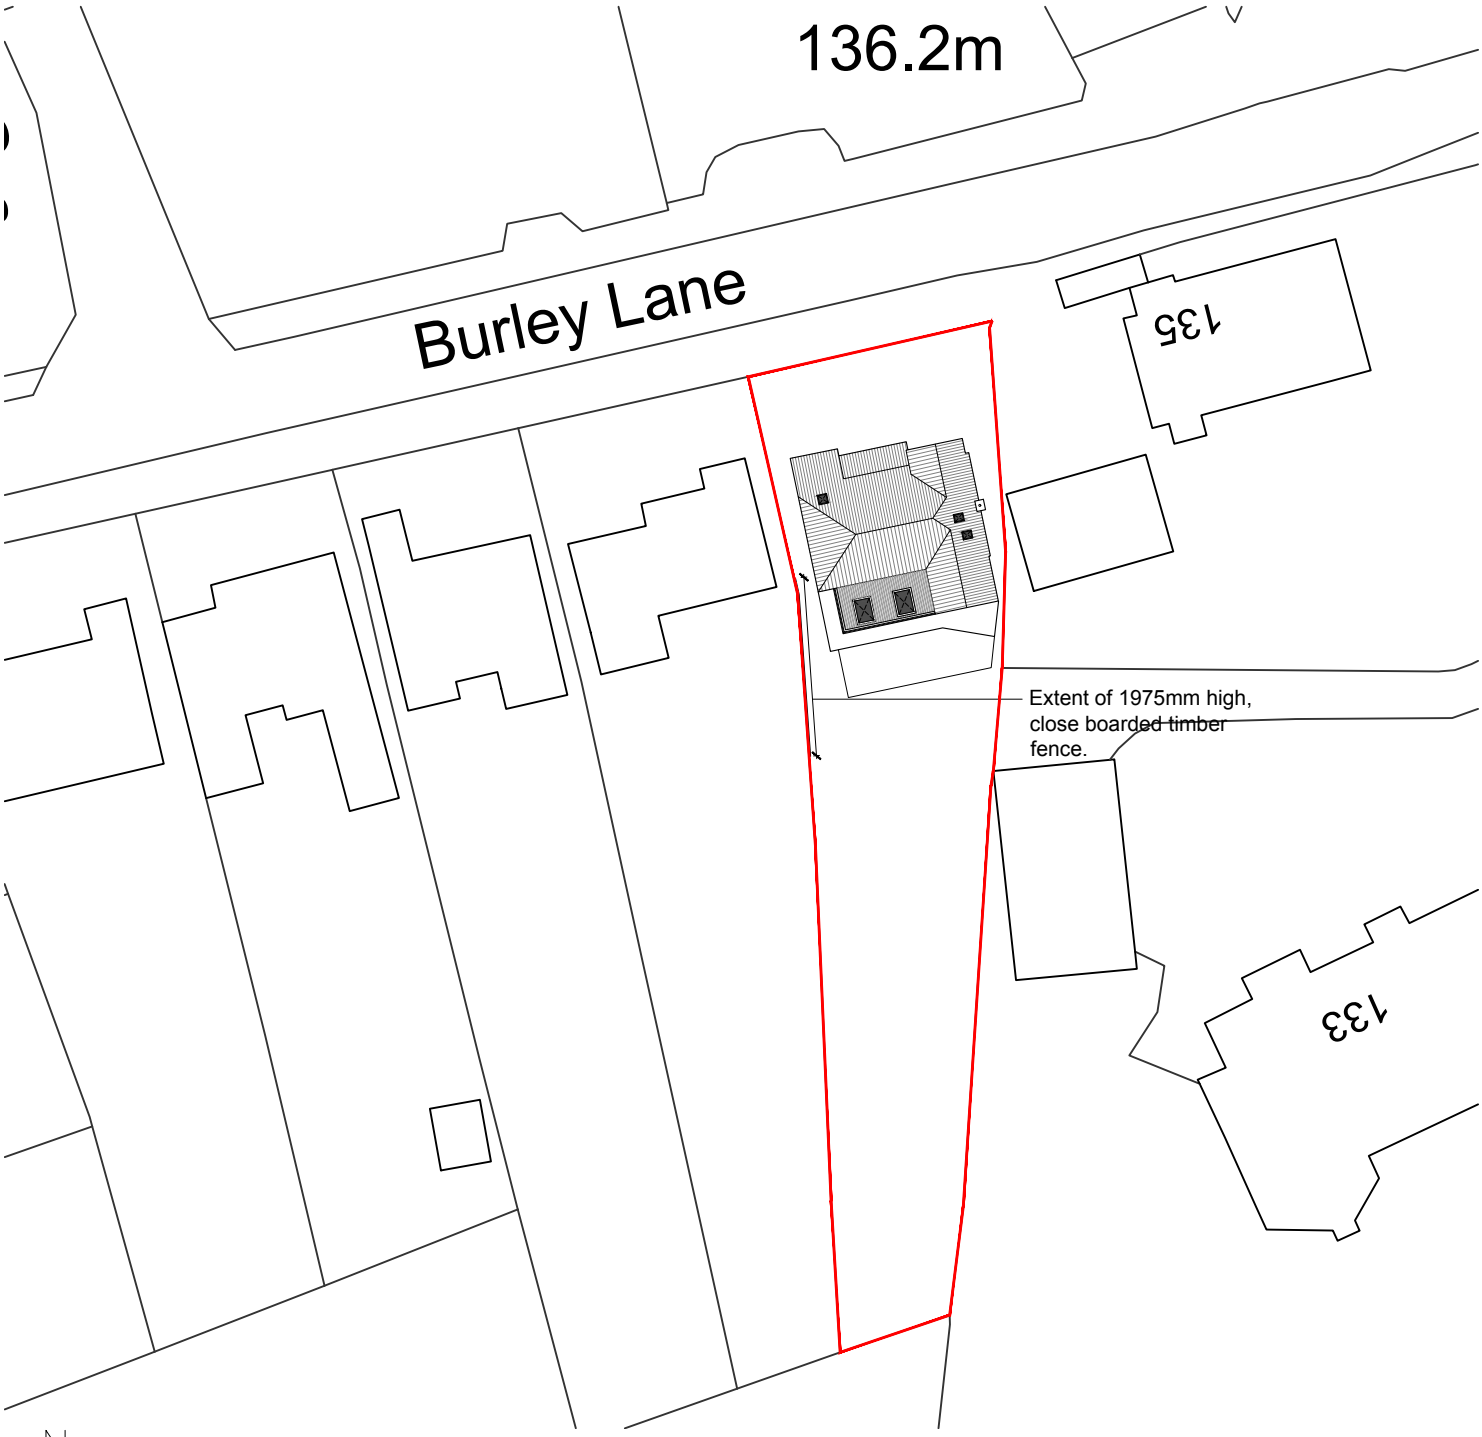


0 5 10 15

metres

1:500

NOTES:
1. Insert note.

PROJECT
137 Burley Lane,
Quarndon, Derbyshire.

CLIENT
S. Pickard & O. Young

FILE: *21-128-model rev E.dwg*

TITLE
Proposed Block Plan

NUMBER	REVISION	STATUS
21-128-08-03	B	Planning
SCALE @ A4	ISSUE DATE	REVISION DATE
1:500	Jan '22	

dkmy architects ltd
Davidson Keighley Marston Yates
a: 10 Spencer Road, Belper, Derbyshire, DE56 1JY
e: info@dkmy.co.uk
m: 07847 328 233
w: www.dkmy.co.uk