Revision		Date
A	Changes to the scale of the extension	04/03/2022

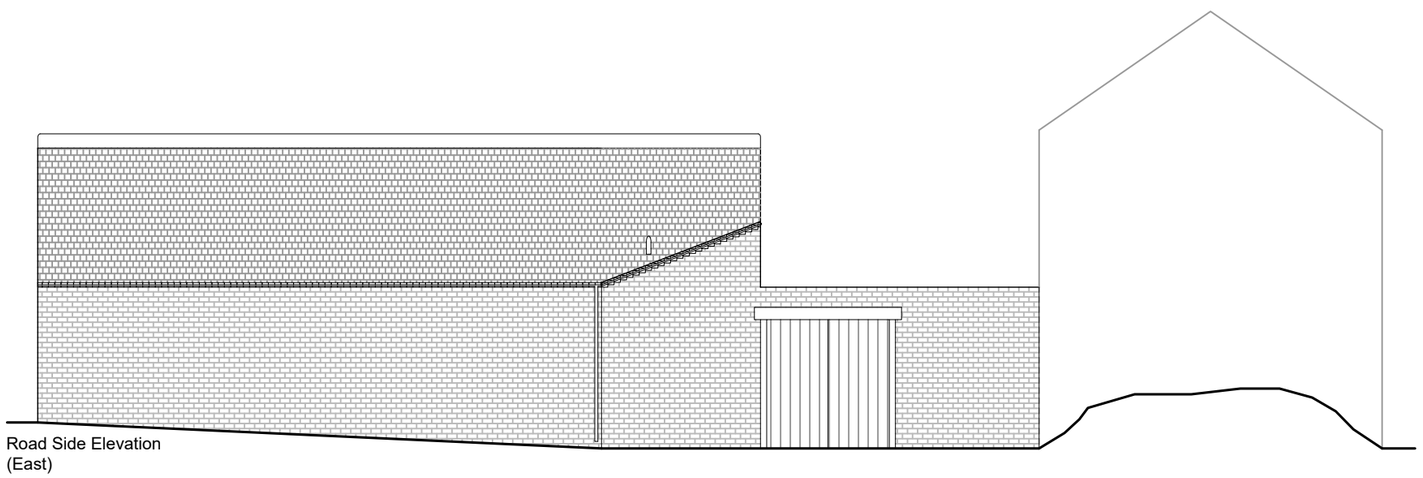

Road Side Elevation
(East)

Tiles to match existing outbuilding

Timber beam to match existing outbuilding

Reuse bricks from the original gable that were removed

Opening to match that on the existing barn

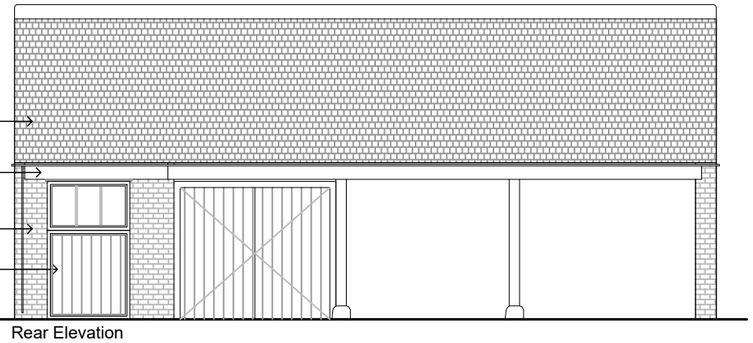

Rear Elevation
(West)

Window to match that on the main barn

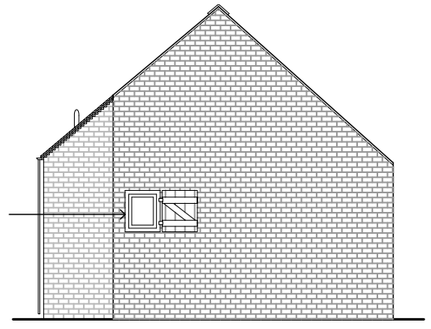

Side Elevation
(South)

1m SCALE 1:100

PlanningDesign

Second Floor, Suite 3 Tel: 01332 347 371
Woburn House
Vernon Gate
Derby
DE1 1UL

E-mail: info@planningdesign.co.uk
www.planningdesign.co.uk

PROJECT DESCRIPTION:
Extension to an outbuilding at 50 Church road, Quarndon

DRAWING TITLE:
ELEVATIONS AS PROPOSED

DRAWN BY:	CHECKED BY:
MJK	JM

CLIENT
Mr & Mrs Sharratt

DRAWING NUMBER:	REVISION:
007	A

SCALE:	DATE:
1:100 @ A3	February 2022

STATUS
PLANNING

DRAWING REF:
3681-007

© COPYRIGHT EXISTS ON THE DESIGNS AND INFORMATION SHOWN ON THIS DRAWING : The Contractor must verify all dimensions on site before making shop drawings or commencing work of any kind. No dimensions to be scaled from this drawing. Architect to be notified of any discrepancies in dimensions immediately